MATCH LINE STA. 12+00

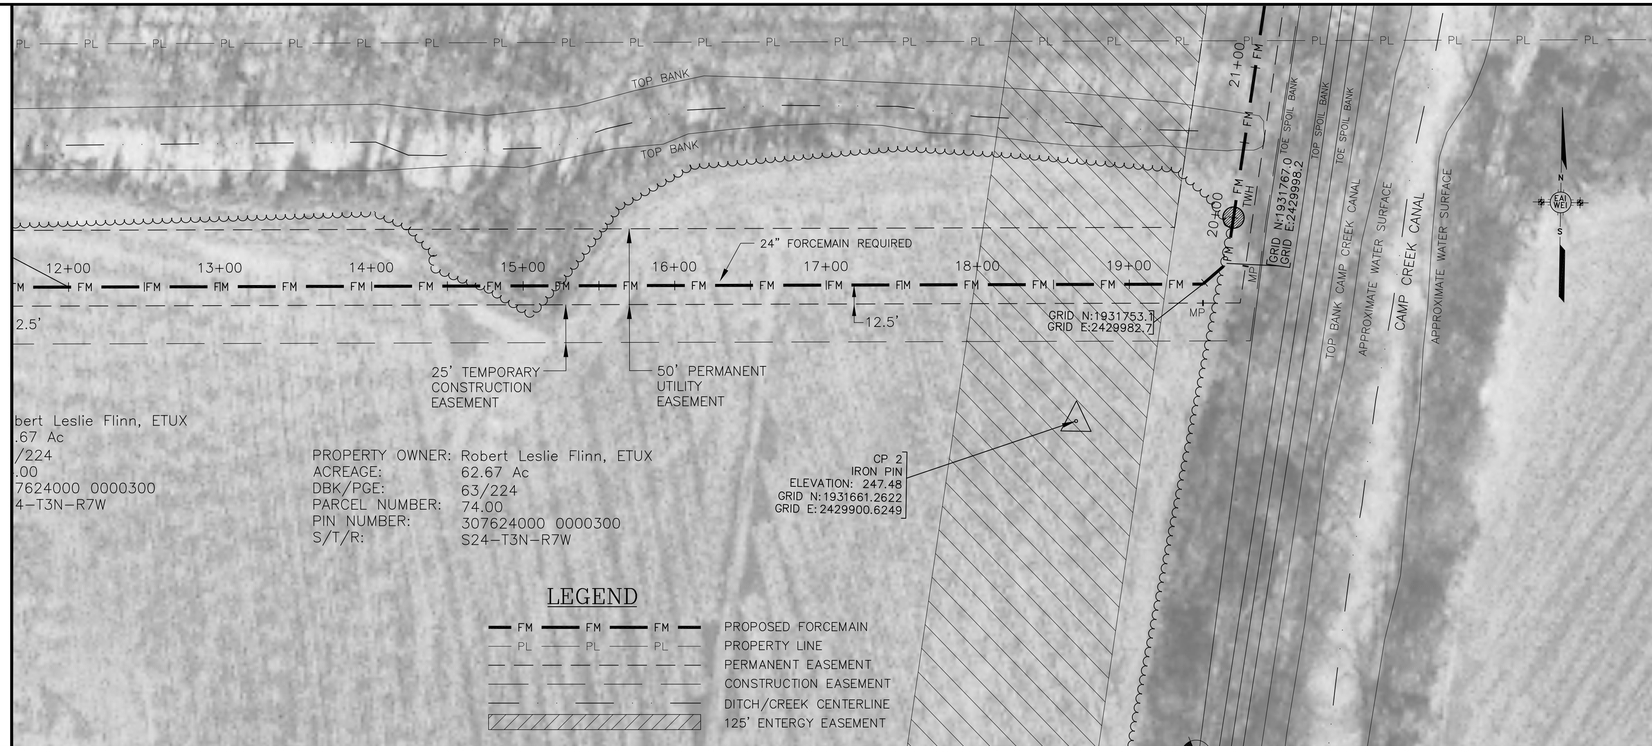

MATCH LINE STA. 19+69.47

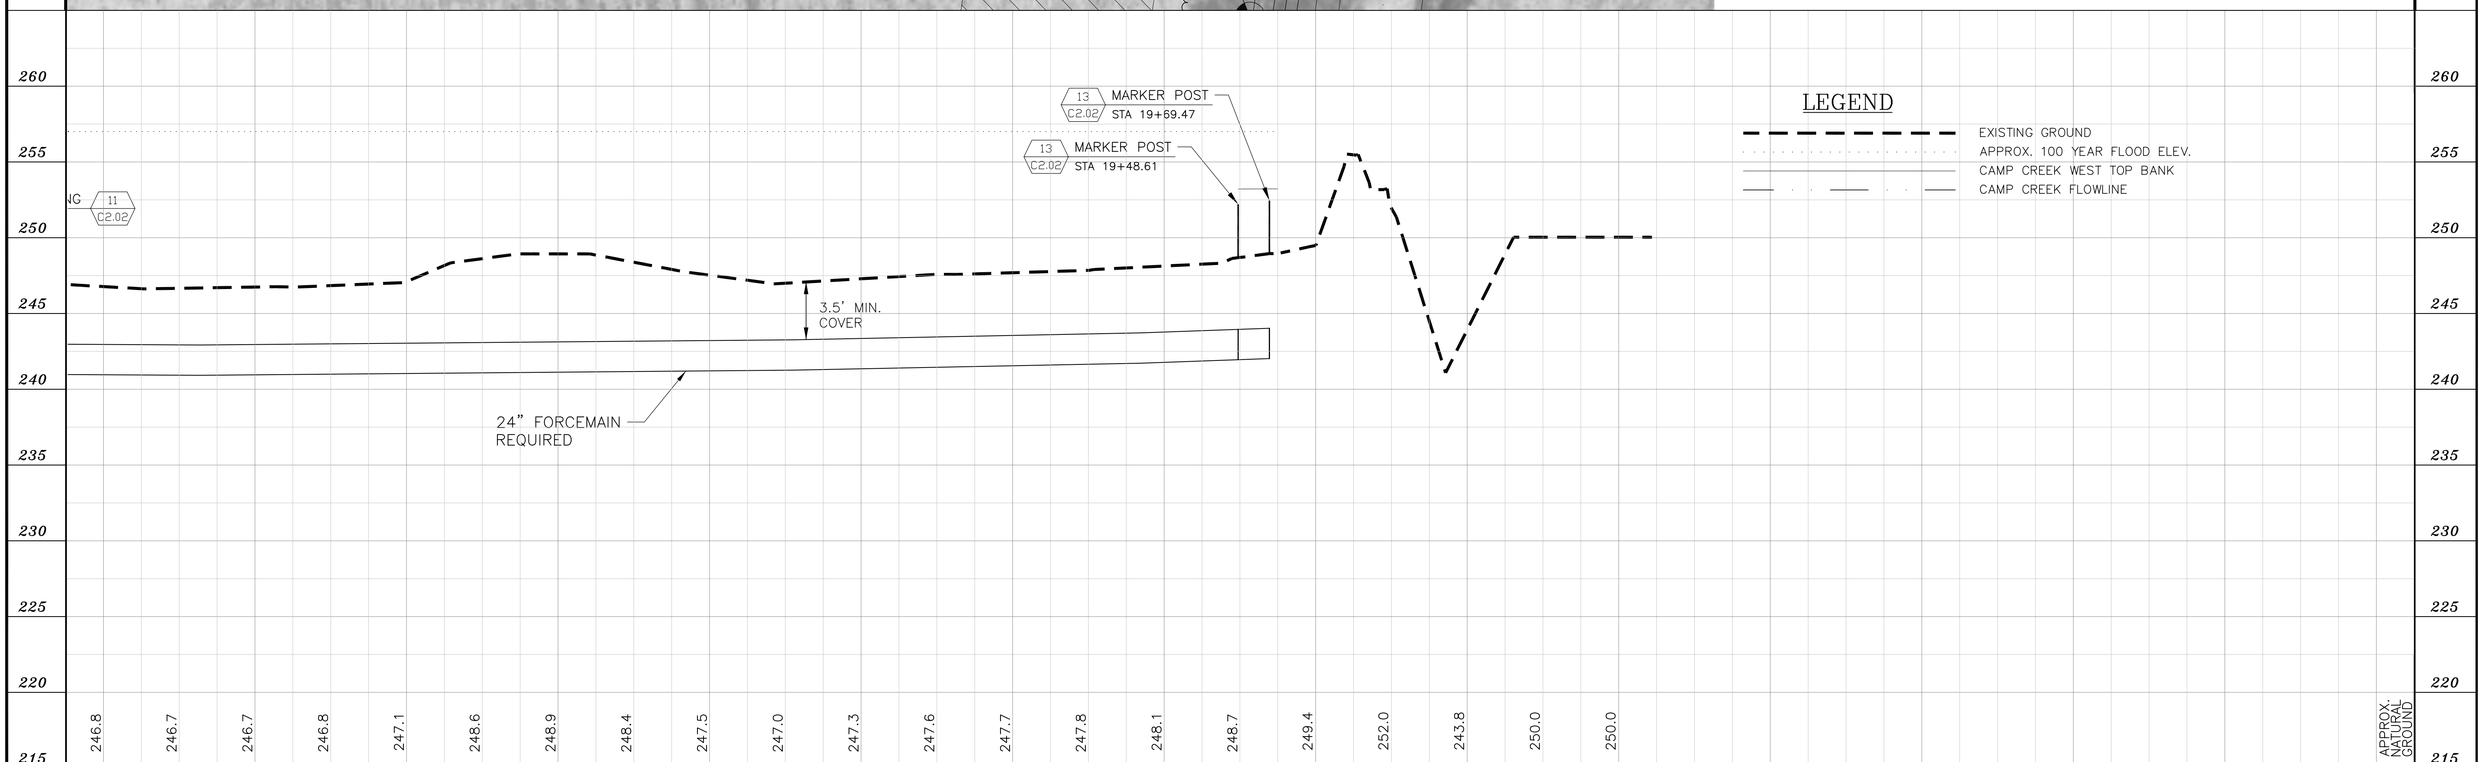

NO.	DATE	REVISIONS	BY

DESIGNED B.W. | DATE 07/10/03
REVIEWED T.H. | SCALE 1"=50' HORT. 1"= 5' VERT.

EAI / WEI, LLC
143-A LEFLEURS SQUARE
JACKSON, MISSISSIPPI 39211
PHONE: 601-355-9526 FAX: 601-352-3945

DESOTO COUNTY REGIONAL UTILITY AUTHORITY
W912EQ-04-B-0002
DESOTO COUNTY, MISSISSIPPI

PLAN/PROFILE SHEET (STA 12+00 - STA 19+69.47)
LOWER CAMP CREEK FORCE MAIN
PHASE 1B, PROJECT 3

ACAD PATH ROUTE
E:\Desoto Co.-DCRUA\D00064\4-Engineering\D00064\Dwg
W.E.I. JOB NO. *D00064*
SHEET NO. *C1.02*