MATCH LINE STA. 200+00

LEGEND

- FM — PROPOSED FORCEMAIN
- PL — PROPERTY LINE
- PERMANENT EASEMENT
- CONSTRUCTION EASEMENT
- DITCH/CREEK CENTERLINE

PROPERTY OWNER: T.J. Broadway Jr.
ACREAGE: 39.67 Ac
DBK/PGE: 297/736
PARCEL NUMBER: 16.00
PIN NUMBER: 306306000 0000200
S/T/R: S6-T3N-R6W

PROPOSED PROPERTY LINE 1.62 ACRE

THIS CONTRACT | NOT IN CONTRACT

PROPOSED PUMP STATION (NOT IN THIS CONTRACT)

24" GATE VALVE & BOX (THIS CONTRACT)

50' PERMANENT UTILITY EASEMENT

1949537.4
2432218.1

200+00 201+00 202+00 203+00 204+00 205+00 206+00

24" FORCEMAIN REQUIRED

12.5'

TWH

MP

GRID N:1950304.9
GRID E:2432278.3

GRID N:1950216.1
GRID E:2432315.1

NOTE:
24" STUB TO BE PROVIDED WITH PUMP STATION CONSTRUCTION; GATE VALVE SHALL BE PROVIDED IN THIS CONTRACT.

25' TEMPORARY CONSTRUCTION EASEMENT

APPROX. TOP BANK CAMP CREEK CANAL

TBM#18 Elevation: 272.36'
Cotton-picker spindle set in the west side of a 14" oak tree at the west top bank of Camp Creek Canal.

APPROX. WATER SURFACE

CAMP CREEK CANAL

APPROX. WATER SURFACE

WEI GPS-11 ELEVATION: 274.12'
Iron rod at the southeast corner of a bridge over Camp Creek Canal and on the top of the east bank of the canal with an aluminum cap stamped "WEI GPS-11".

BYHALIA ROAD

PROPERTY OWNER: Q.D. Woods, ETAL
ACREAGE: 104.05 Ac
DBK/PGE: 330/127
PARCEL NUMBER: 111.00
PIN NUMBER: 206931000 0000300
S/T/R: S31-T2N-R6W

UPPER CAMP CREEK INTERCEPTOR NOT IN CONTRACT

TBM#26 Elevation: 275.16'
A chiseled square on the top of the southwest wing wall of a bridge on Byhalia Road and Camp Creek Canal.

PROPERTY OWNER: Barry Bridgforth, ETAL
ACREAGE: 52.86 Ac
DBK/PGE: WB21/261
PARCEL NUMBER: 110.00
PIN NUMBER: 206931000 0000200
S/T/R: S31-T2N-R6W

MATCH LINE STA. 207+47.80
END OF PROJECT

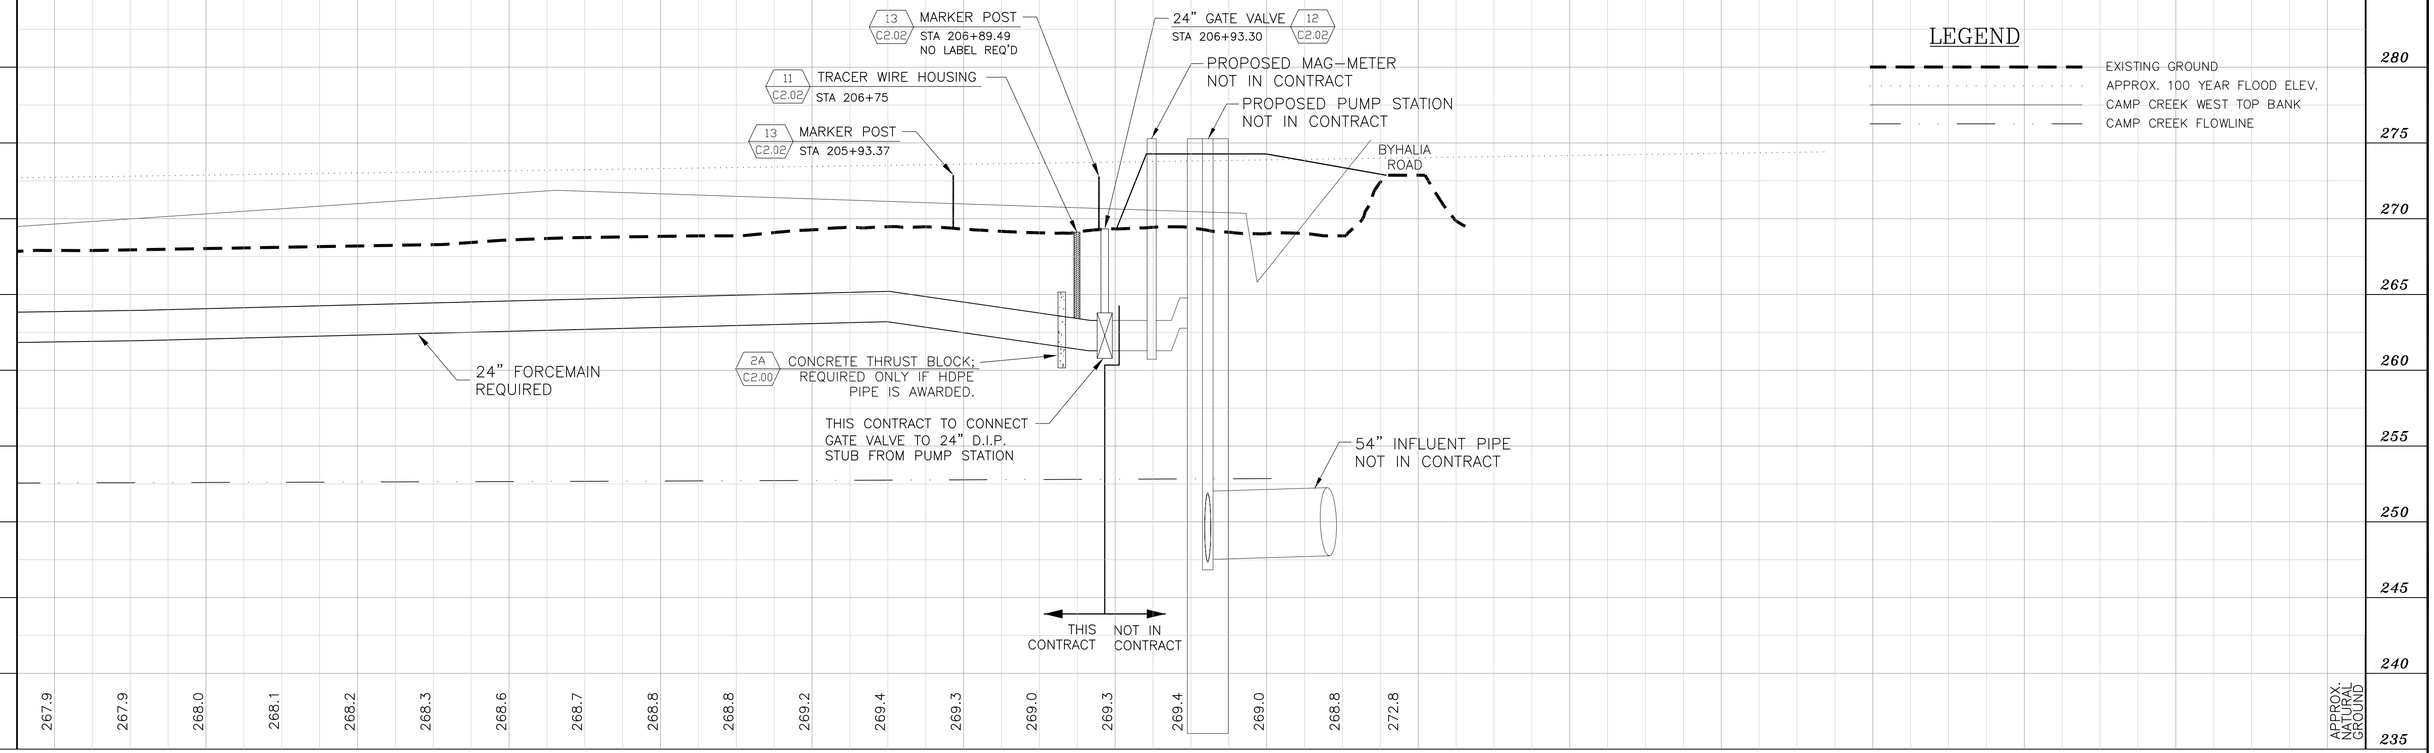

NO.	DATE	REVISIONS	BY

DESIGNED B.W. | DATE 07/10/03
REVIEWED T.H. | SCALE 1"=50' HORT. 1"= 5' VERT.

EAI / WEL, LLC
143-A LEFLEURS SQUARE
JACKSON, MISSISSIPPI 39211
PHONE: 601-355-9526 FAX: 601-352-3945

DESOTO COUNTY REGIONAL UTILITY AUTHORITY
W912EQ-04-B-0002
DESOTO COUNTY, MISSISSIPPI

PLAN/PROFILE SHEET (STA 200+00 - STA 207+47.80)
LOWER CAMP CREEK FORCE MAIN
PHASE 1B, PROJECT 3

ACAD PATH ROUTE
E:\Desoto Co.-DCRUA\D00064\4-Engineering\D00064\Dwg

W.E.I. JOB NO. *D00064*

SHEET NO. *C1.15*