MATCHLINE STA. 360+00 SHEET C1.10

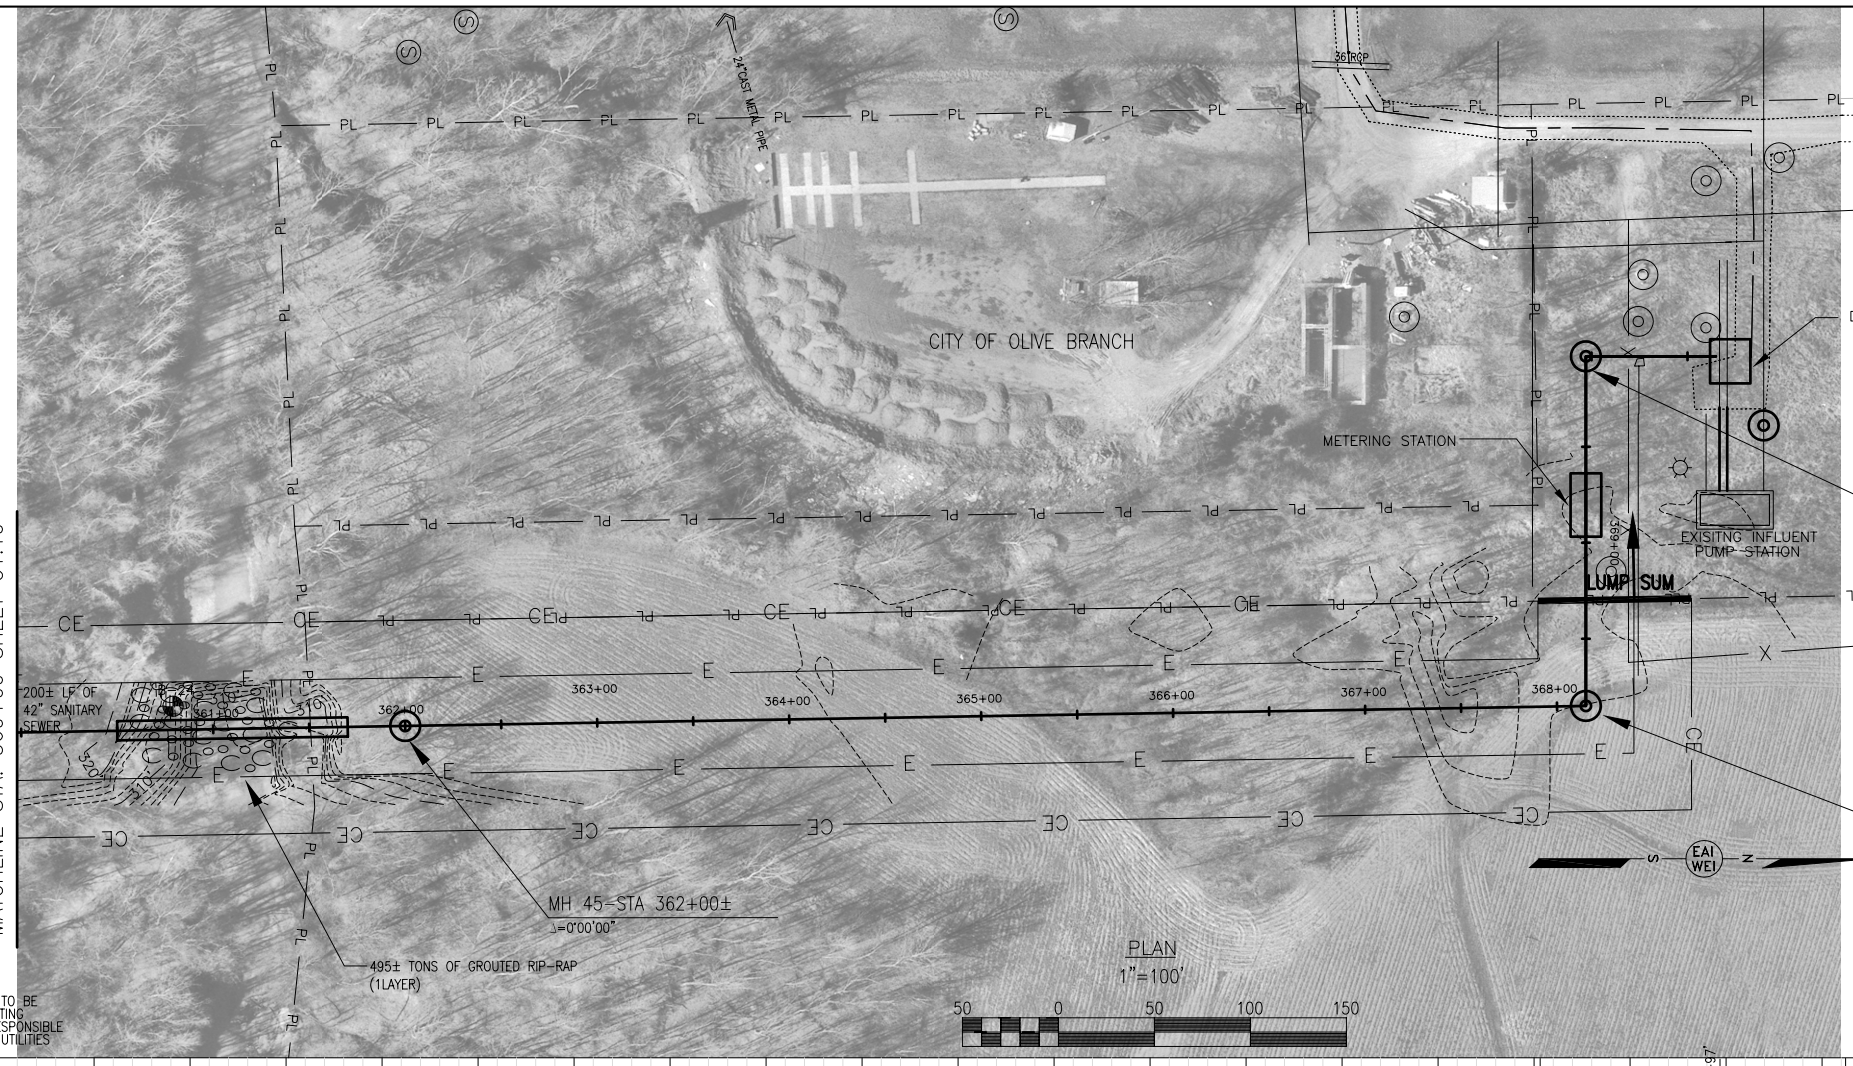

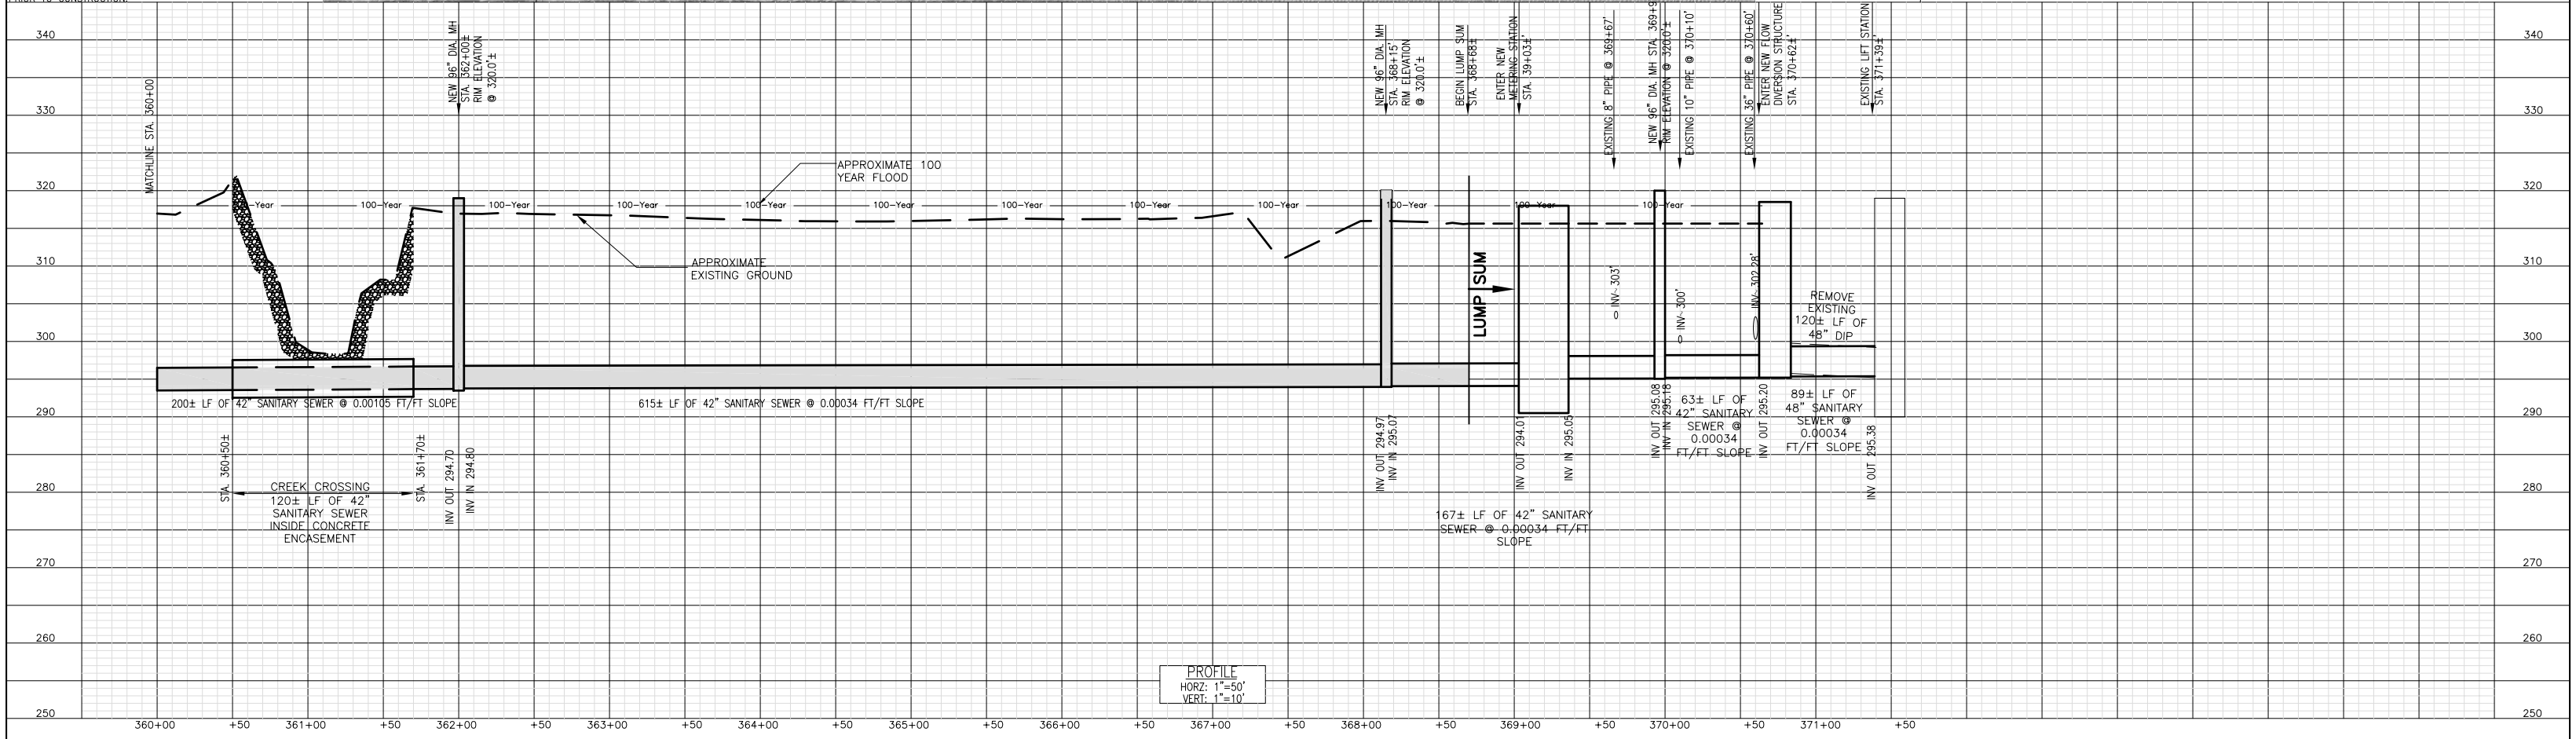

CONTRACTOR NOTE: ALL EXISTING UTILITIES ON THESE PLANS ARE FOR INFORMATION ONLY. NO GUARANTEE IS OFFERED OR TO BE IMPLIED REGARDING THE ACCURACY OF THE LOCATIONS OF EXISTING UTILITIES INDICATED ON THESE PLANS. THE CONTRACTOR IS RESPONSIBLE FOR ACCURATELY DETERMINING THE LOCATION OF ALL EXISTING UTILITIES PRIOR TO CONSTRUCTION.

NO.	DATE	NATURE	BY	APP'D
		REVISIONS		

DESIGNED TMH	DATE OCTOBER 2003
DRAWN TMH	SCALE AS NOTED
CHECKED CRF	JOB NO. 16535.05

EAI WEI, LLC
WAGGONER
660 BRIARWOOD DRIVE SUITE 515
JACKSON, MS 39206

100% SET

DESOTO COUNTY REGIONAL UTILITY AUTHORITY
UPPER CAMP CREEK INTERCEPTOR NORTH
DESOTO COUNTY, MISSISSIPPI

PLAN AND PROFILE SHEET
STA. 360+00 to EOP

PROJECT NO.	
16535.05	
CONTRACT	SHEET
1	C1.11