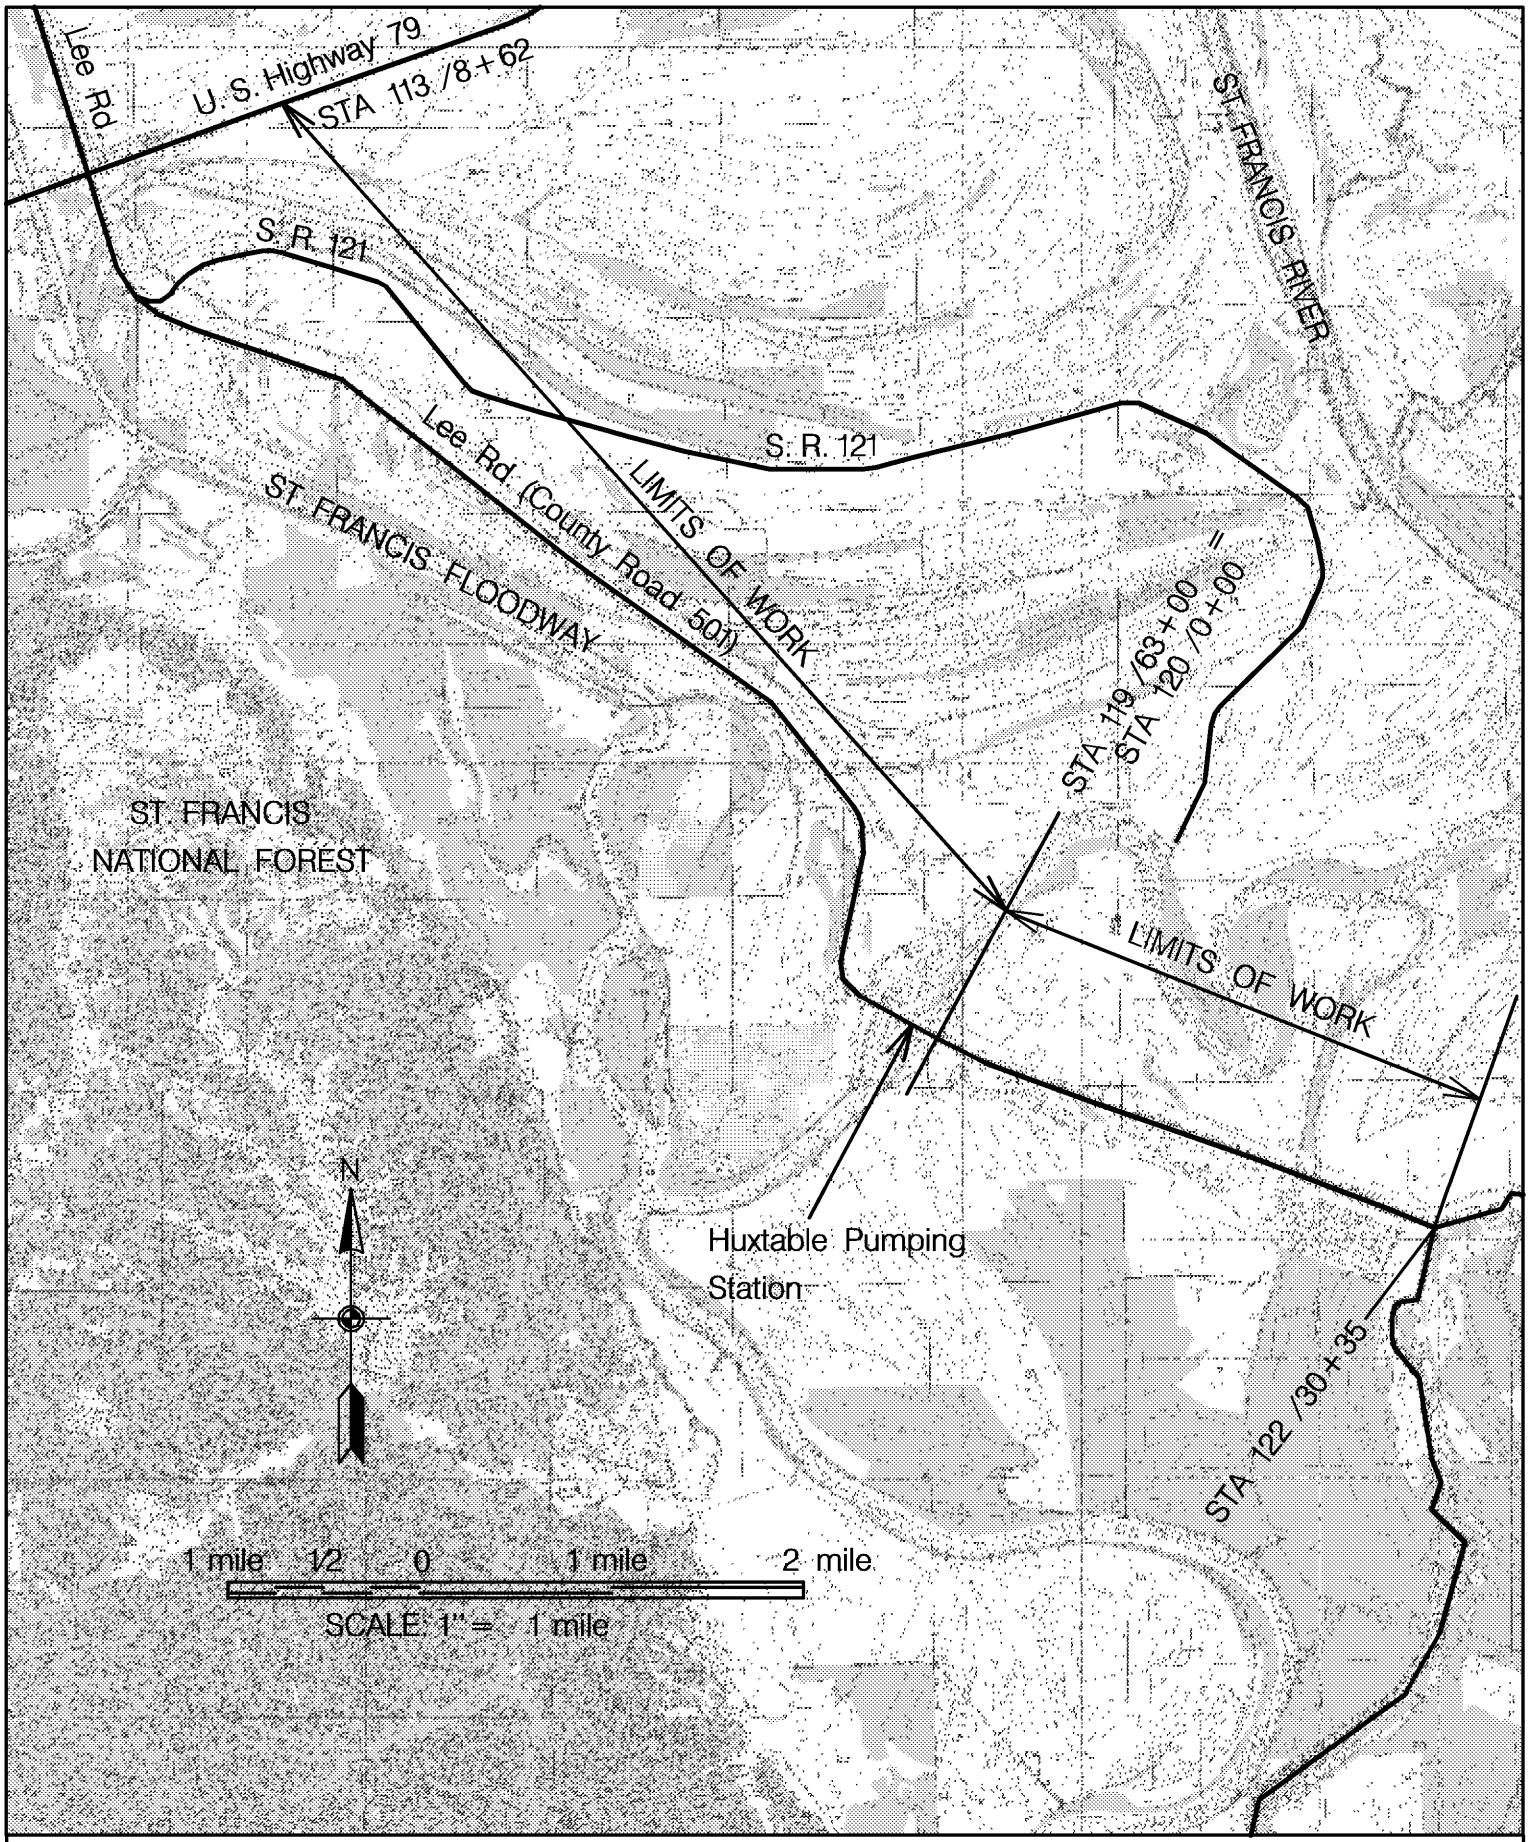

US ARMY CORPS OF ENGINEERS

MISSISSIPPI RIVER AND TRIBUTARIES — ST. FRANCIS BASIN PROJECT LEVEE MAINTENANCE

HALESIDE, AR
GRAVEL RESTORATION
ST. FRANCIS LEVEE DISTRICT OF ARKANSAS

U.S. ARMY ENGINEER DISTRICT
CORPS OF ENGINEERS
MEMPHIS, TENNESSEE

Designed by: MET	Drawn by: MET	Plotted by: b1eddmet	Plot scale: 5280.248333:1.000000	Pen Table: mpas.pen
Checked by: RCT	Checked by: RCT			
Submitted by: Hubert H. Logan, P.E. Chief, Civil Design Branch		Feature table: NONE	Color table: bw.ctb	Plot date: 27-MAR-2006
Design file name: 001a0714				
Invitation No.: Date:		Project ID.: 41L	File Number: $RASTERNAME$$$$$$$$$$$$	Serial No.: 25108

DRAWING 1

1 OF 3