MATCH LINE STA. 65+00

MATCH LINE STA. 80+00

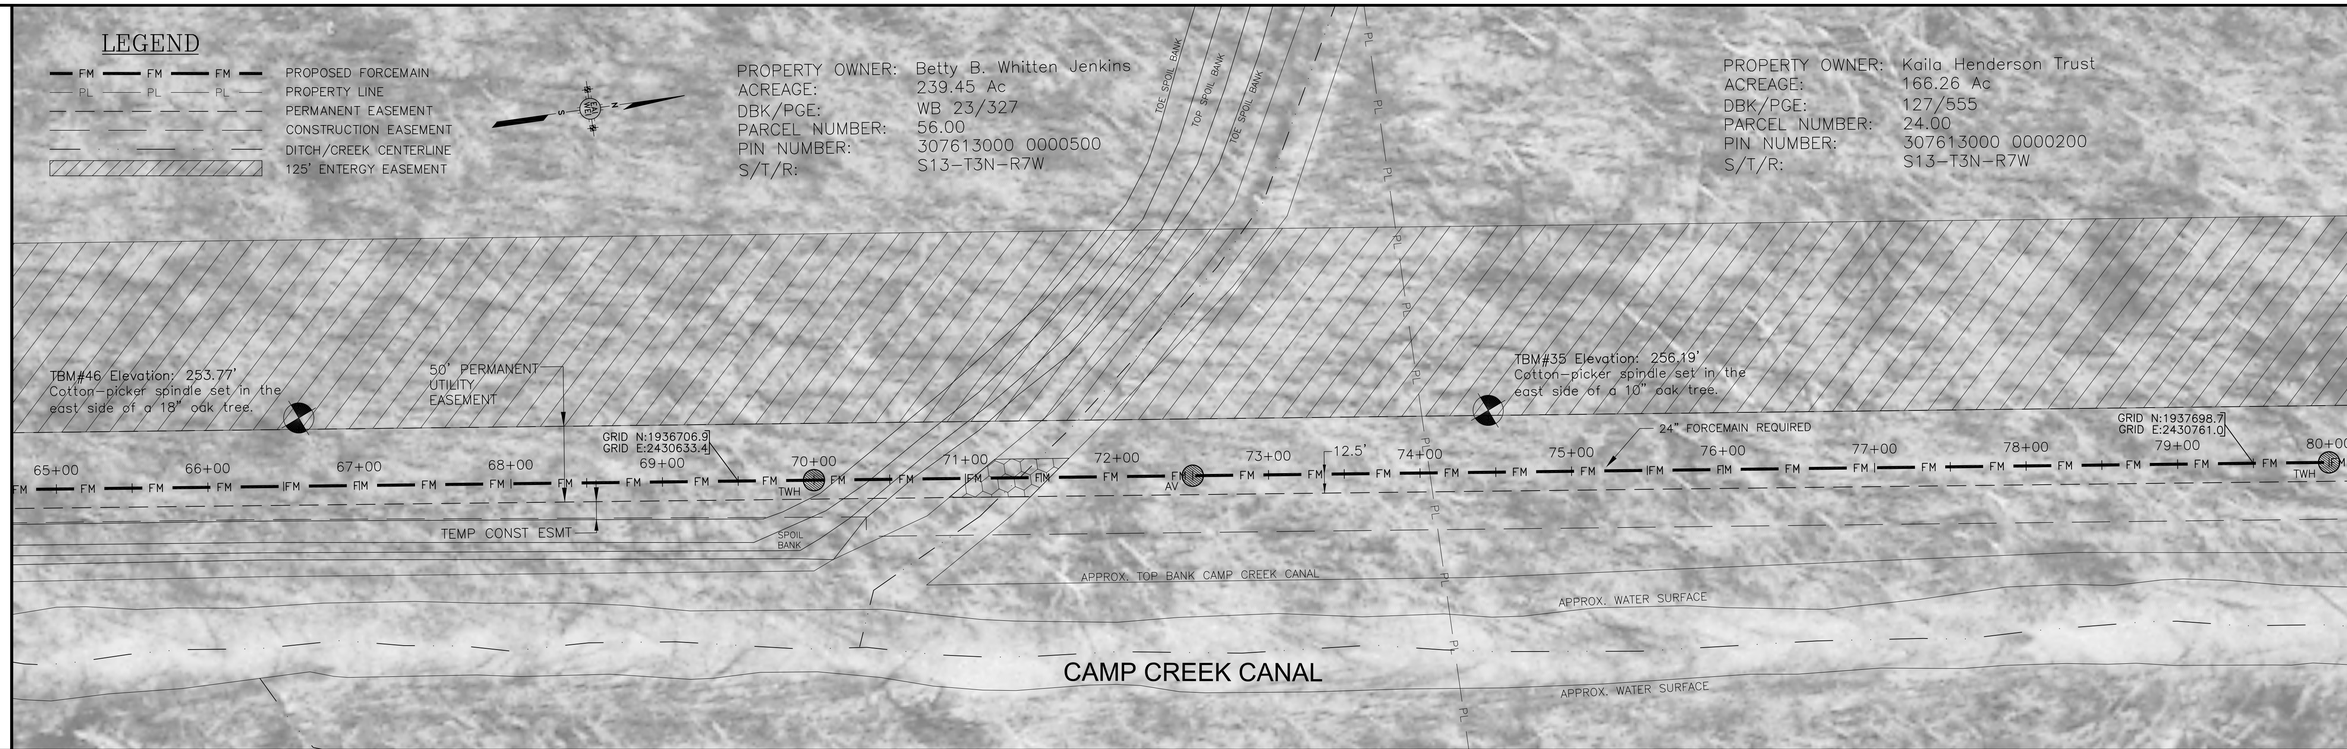

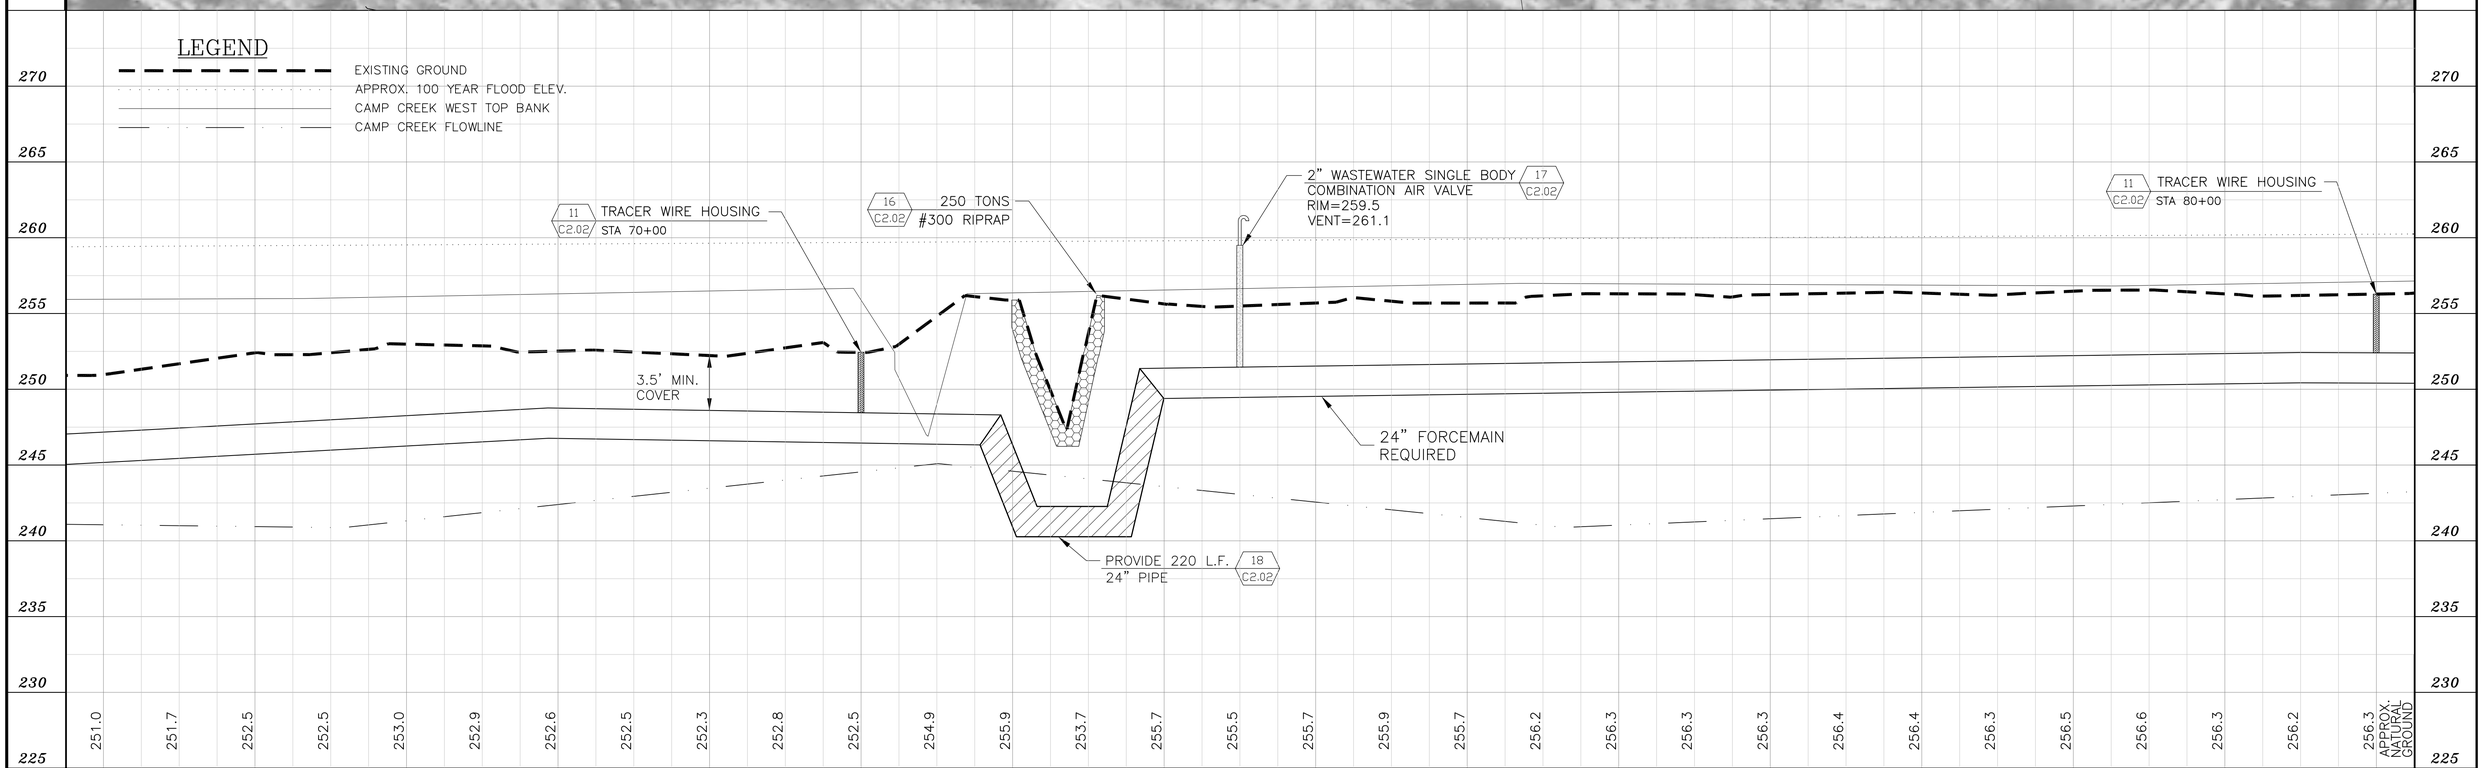

NO.	DATE	REVISIONS	BY

DESIGNED B.W. | DATE 07/10/03
REVIEWED T.H. | SCALE 1"=50' HORT. 1"= 5' VERT.

EAI / WEI, LLC
143-A LEFLEURS SQUARE
JACKSON, MISSISSIPPI 39211
PHONE: 601-355-9526 FAX: 601-352-3945

DESOTO COUNTY REGIONAL UTILITY AUTHORITY
W912EQ-04-B-0002
DESOTO COUNTY, MISSISSIPPI

PLAN/PROFILE SHEET (STA 65+00 - STA 80+00)
LOWER CAMP CREEK FORCE MAIN
PHASE 1B, PROJECT 3

ACAD PATH ROUTE
E:\Desoto Co.-DCRUA\D00064\4-Engineering\D00064\Dwg

W.E.I. JOB NO. *D00064*

SHEET NO. *C1.06*