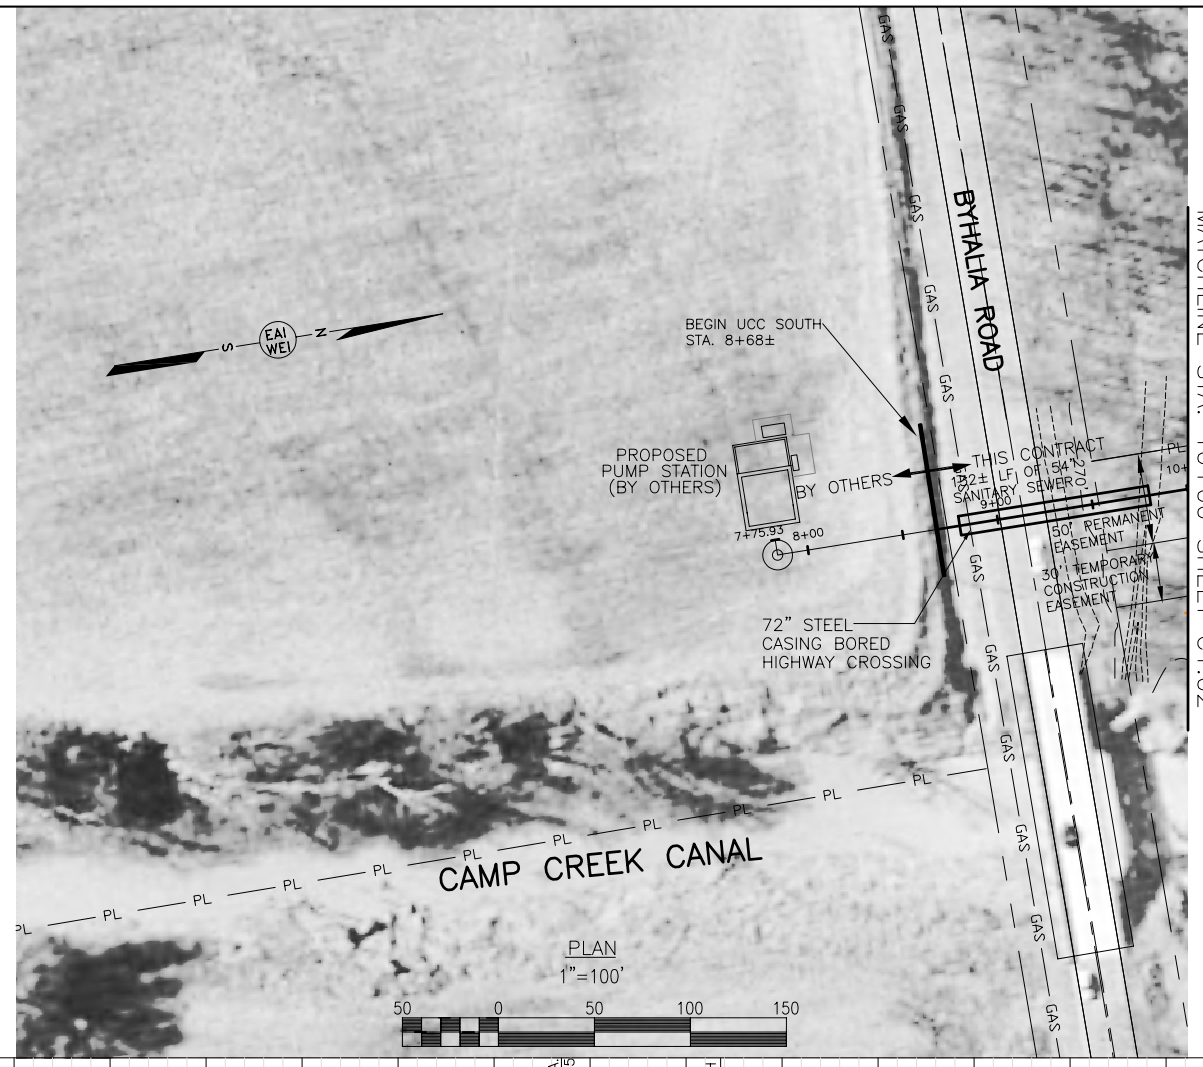

PLAN
1"=100'

50 0 50 100 150

MATCHLINE STA. 10+00 SHEET C1.02

CONTRACTOR NOTE: ALL EXISTING UTILITIES ON THESE PLANS ARE FOR INFORMATION ONLY. NO GUARANTEE IS OFFERED OR TO BE IMPLIED REGARDING THE ACCURACY OF THE LOCATIONS OF EXISTING UTILITIES INDICATED ON THESE PLANS. THE CONTRACTOR IS RESPONSIBLE FOR ACCURATELY DETERMINING THE LOCATION OF ALL EXISTING UTILITIES PRIOR TO CONSTRUCTION.

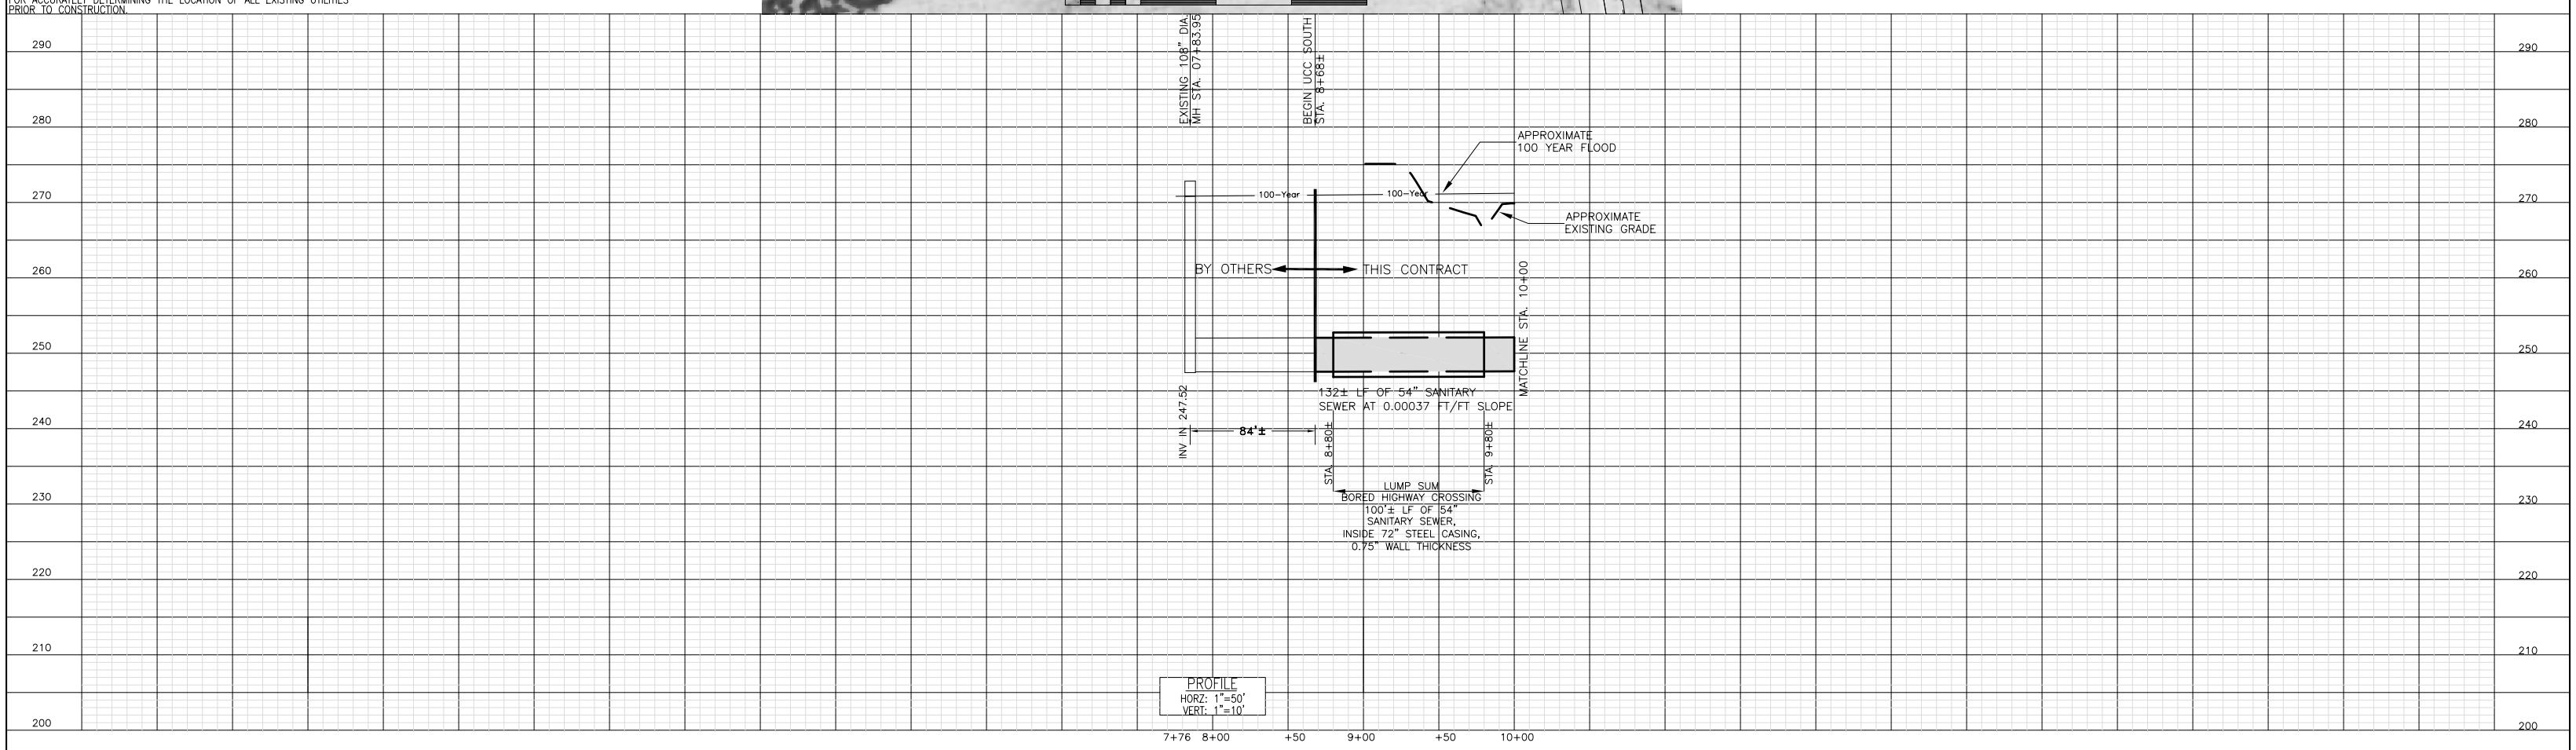

NO.	DATE	NATURE	BY	APP'D
		REVISIONS		

DESIGNED	DATE
TMH	OCTOBER 2003
DRAWN	SCALE
TMH	AS NOTED
CHECKED	JOB NO.
CRF	16535.05

EAI/WEI, LLC
WAGGONER
660 BRIARWOOD DRIVE SUITE 515
JACKSON, MS 39206

100% SET

DESOTO COUNTY REGIONAL UTILITY AUTHORITY
UPPER CAMP CREEK INTERCEPTOR SOUTH
DESOTO COUNTY, MISSISSIPPI

DESOTO COUNTY REGIONAL UTILITY AUTHORITY
365 LEWIS VILLAGE DRIVE, STE. 100
HERNANDO, MISSISSIPPI 38632
PH 662-449-7000 FAX 662-449-7070

PLAN AND PROFILE SHEET
STA. 07+76 to STA. 10+00

PROJECT NO.	
16535.05	
CONTRACT	SHEET
1	C1.01