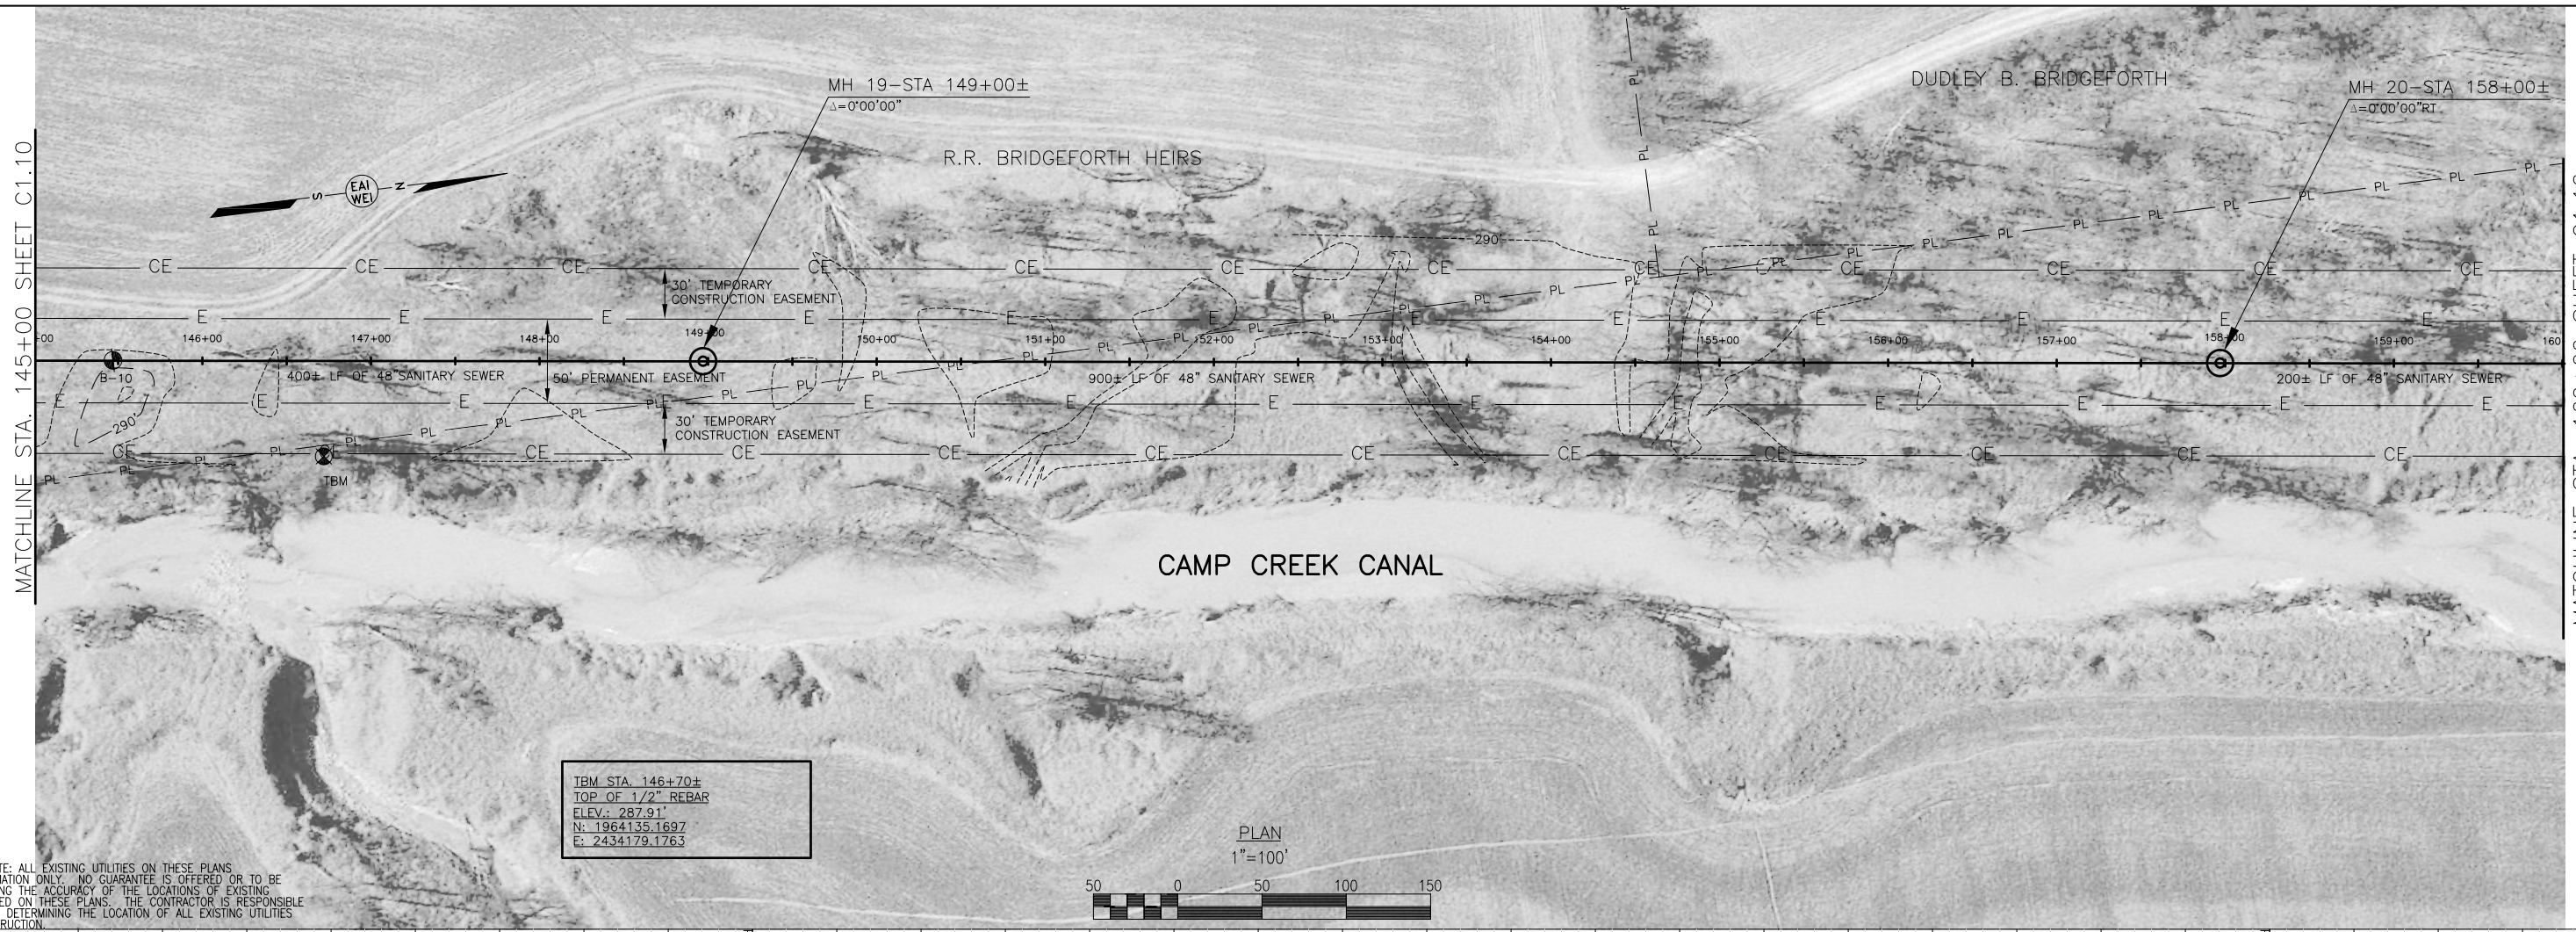

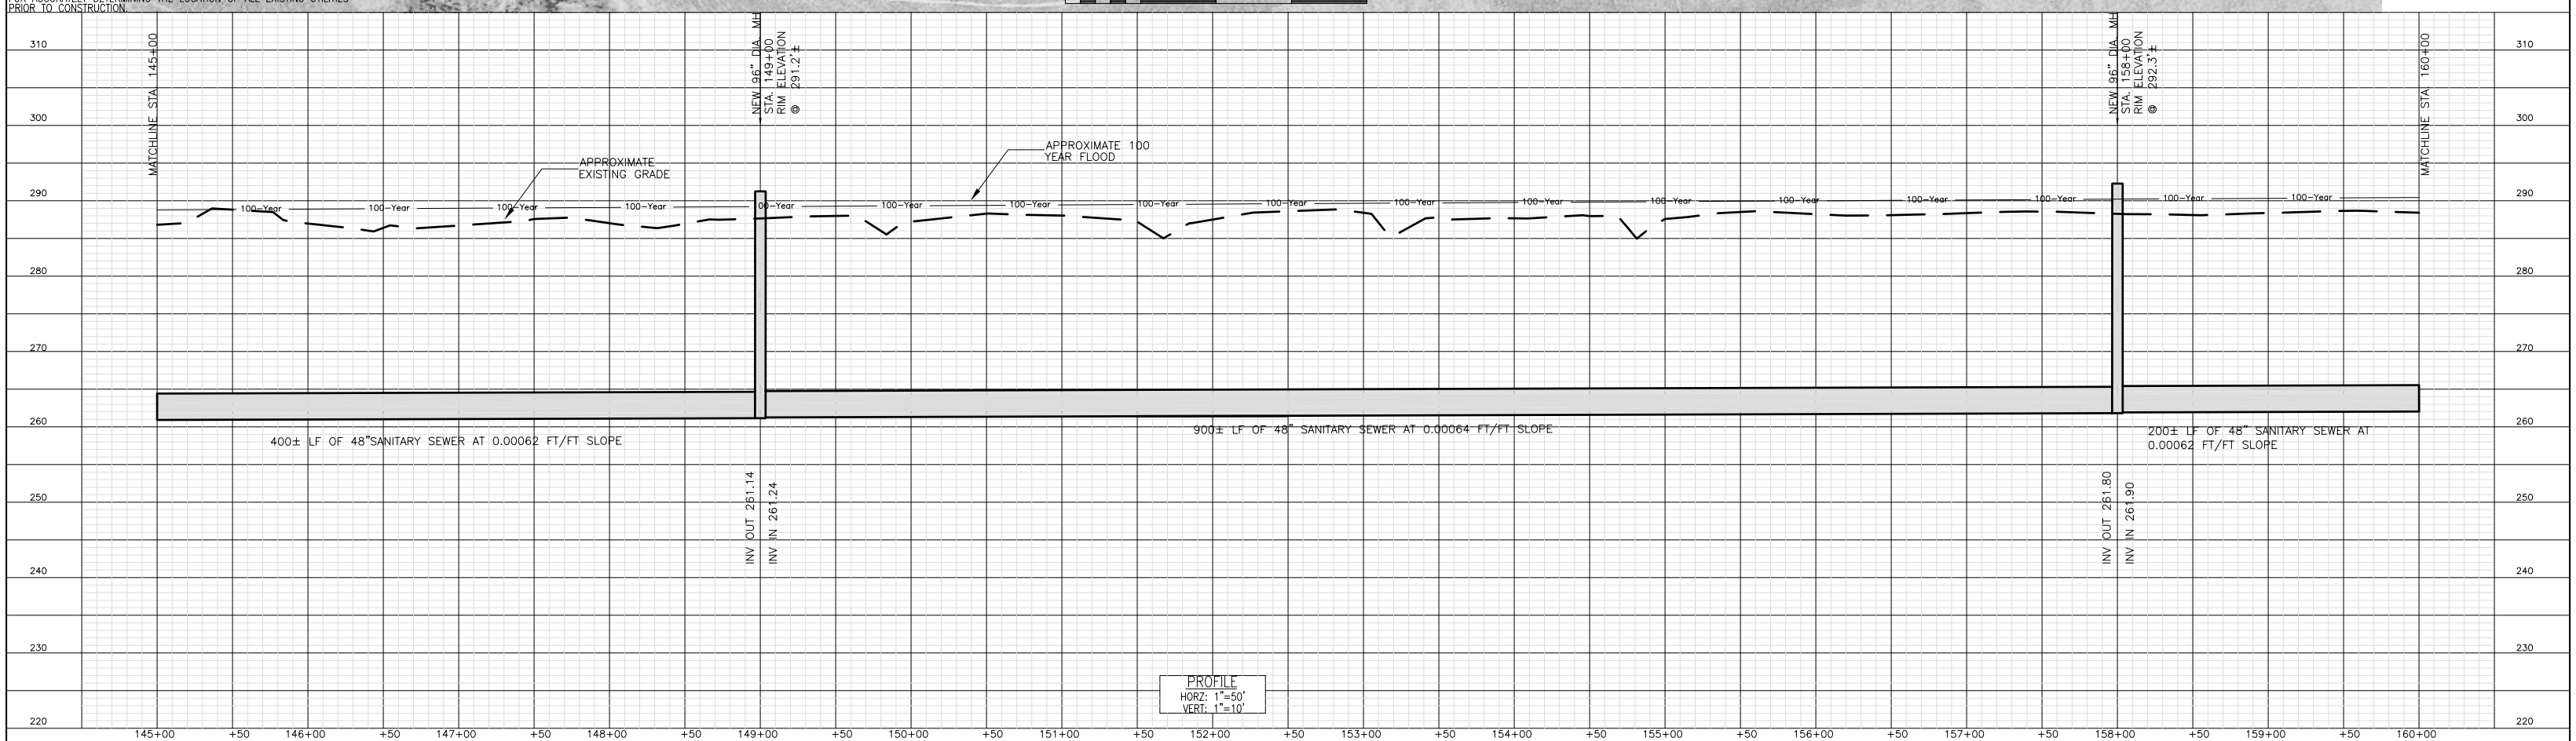

NO.	DATE	NATURE	BY	APP'D
		REVISIONS		

DESIGNED TMH	DATE OCTOBER 2003
DRAWN TMH	SCALE AS NOTED
CHECKED CRF	JOB NO. 16535.05

EAI/WEI, LLC
WAGGONER
660 BRIARWOOD DRIVE SUITE 515
JACKSON, MS 39206

100% SET

DESOTO COUNTY REGIONAL UTILITY AUTHORITY
UPPER CAMP CREEK INTERCEPTOR SOUTH
DESOTO COUNTY, MISSISSIPPI

DESOTO COUNTY REGIONAL UTILITY AUTHORITY

PLAN AND PROFILE SHEET
STA. 145+00 to STA. 160+00

PROJECT NO.	
16535.05	
CONTRACT	SHEET
1	C1.11