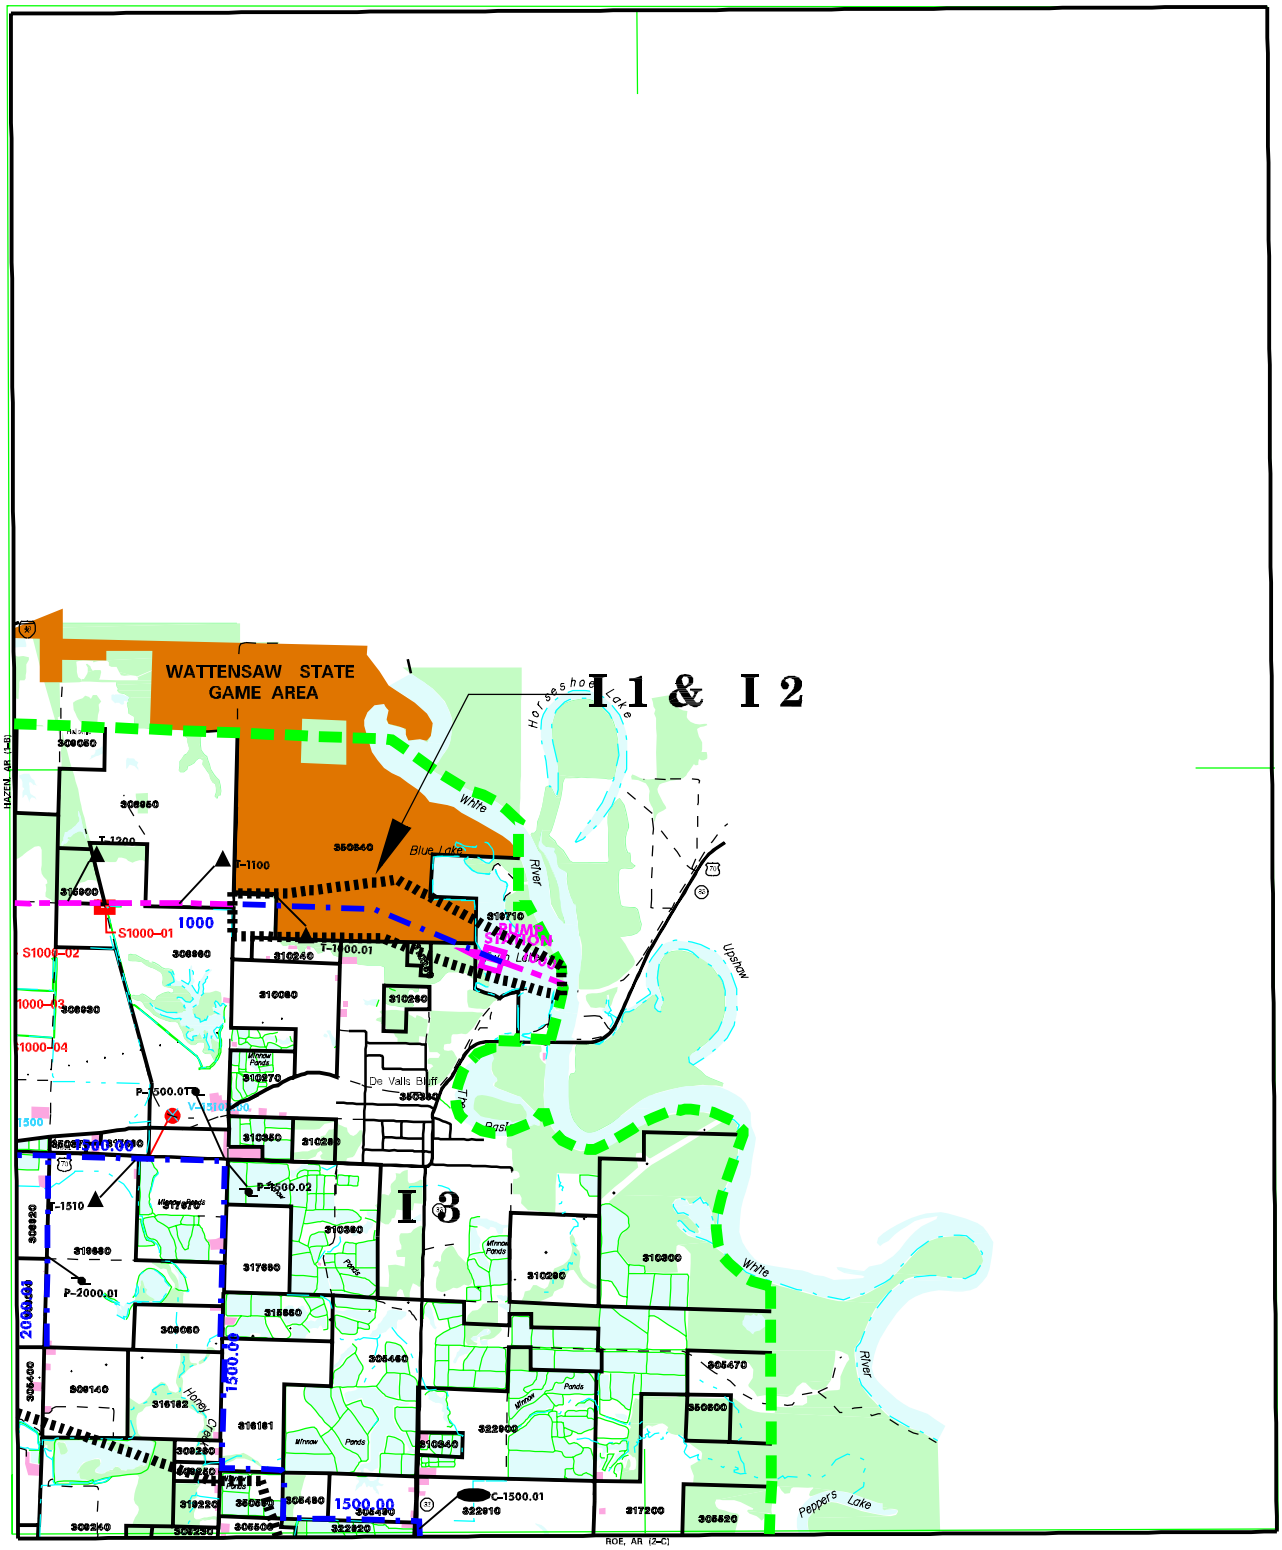

US Army Corps of Engineers
Memphis District

LEGEND

- DEMONSTRATION PROJECT BOUNDARY
- NEW CANAL
- EXISTING CHANNEL
- PIPELINE
- ITEM BOUNDARIES
- MAJOR PUMPING STATION
- HYDRAULIC STRUCTURES
- PUMP
- TURNOUT
- CHECK
- WASTEWAY
- WEIR
- SIPHON

SCALE 1:24,000

N

DeVALLS BLUFF SW, AR (1-C)

PROJECT MAP

UPDATED 12/1/00