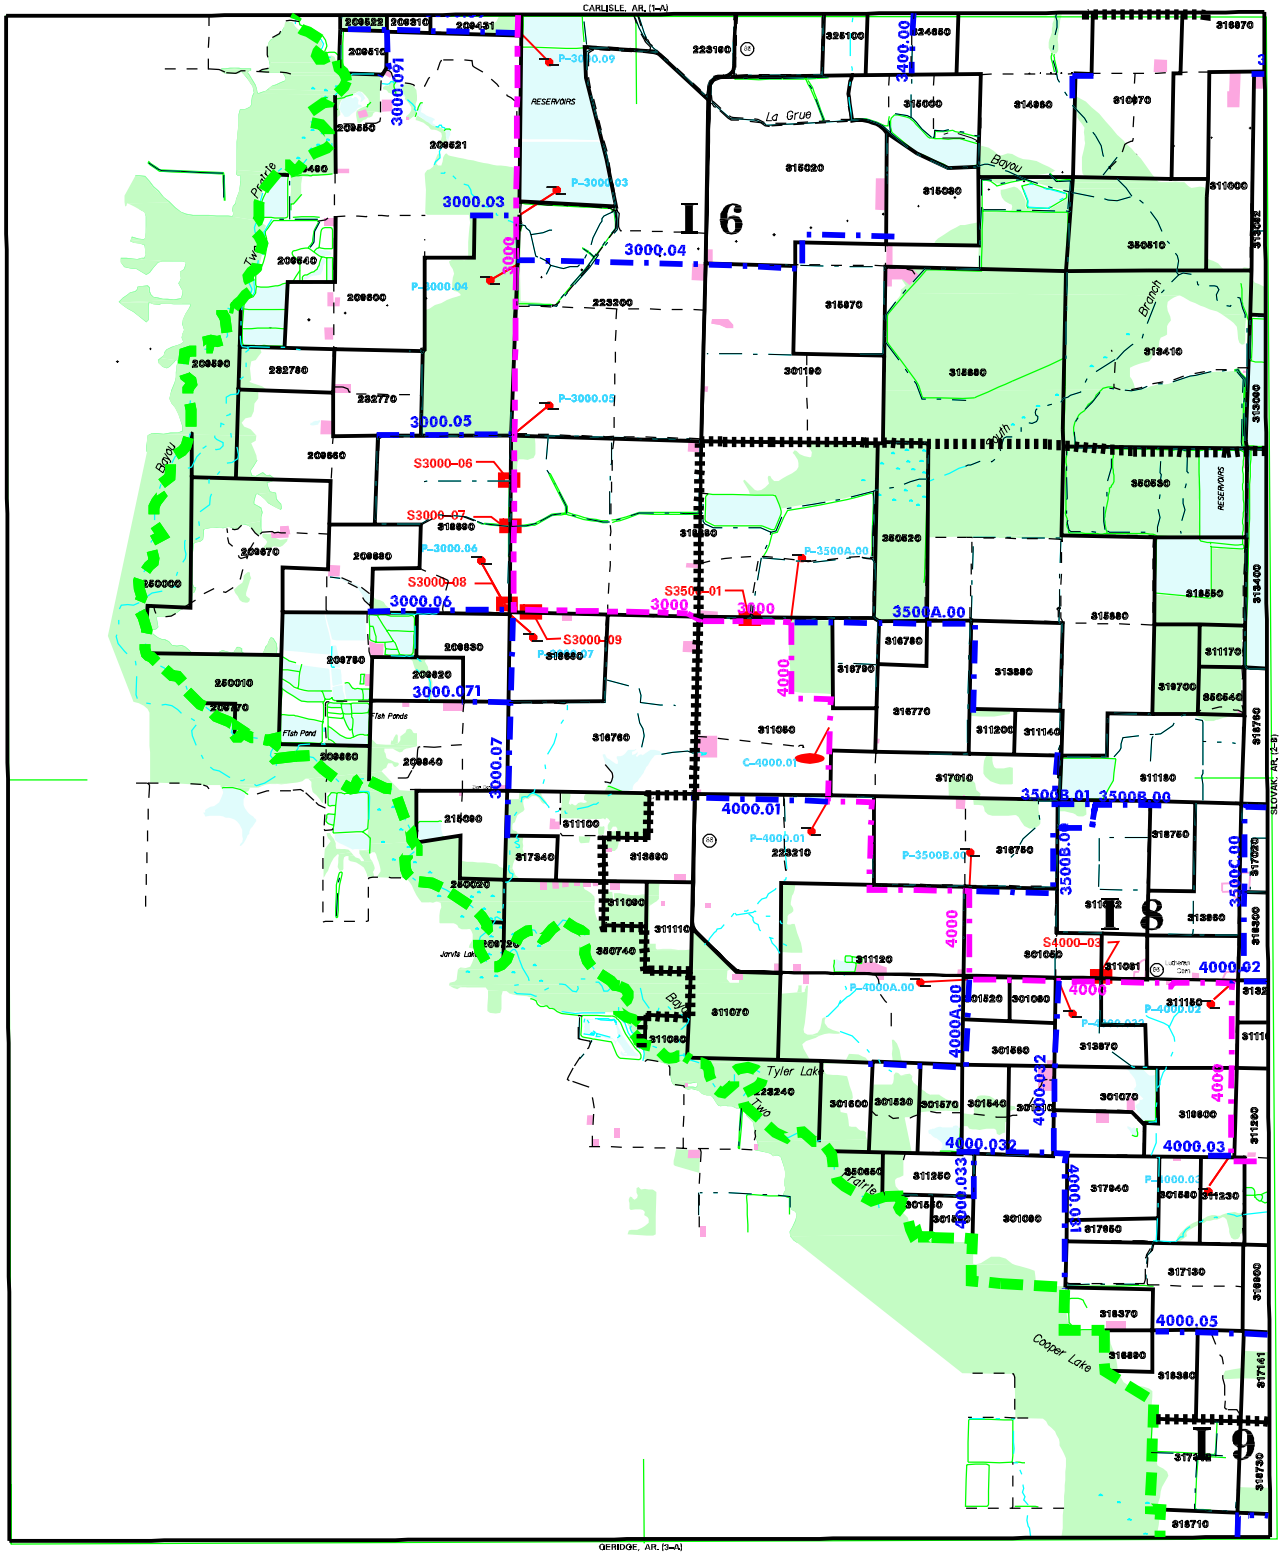

US Army Corps of Engineers
Memphis District

LEGEND

DEMONSTRATION PROJECT BOUNDARY
NEW CANAL
EXISTING CHANNEL
PIPELINE
ITEM BOUNDARIES
ROADS

HYDRAULIC STRUCTURES

PUMP TURNOUT CHECK WASTEWAY WEIR SIPHON

SCALE 1:24,000

N

PARKERS CORNER, AR. (2-A)

PROJECT MAP

UPDATED 060601