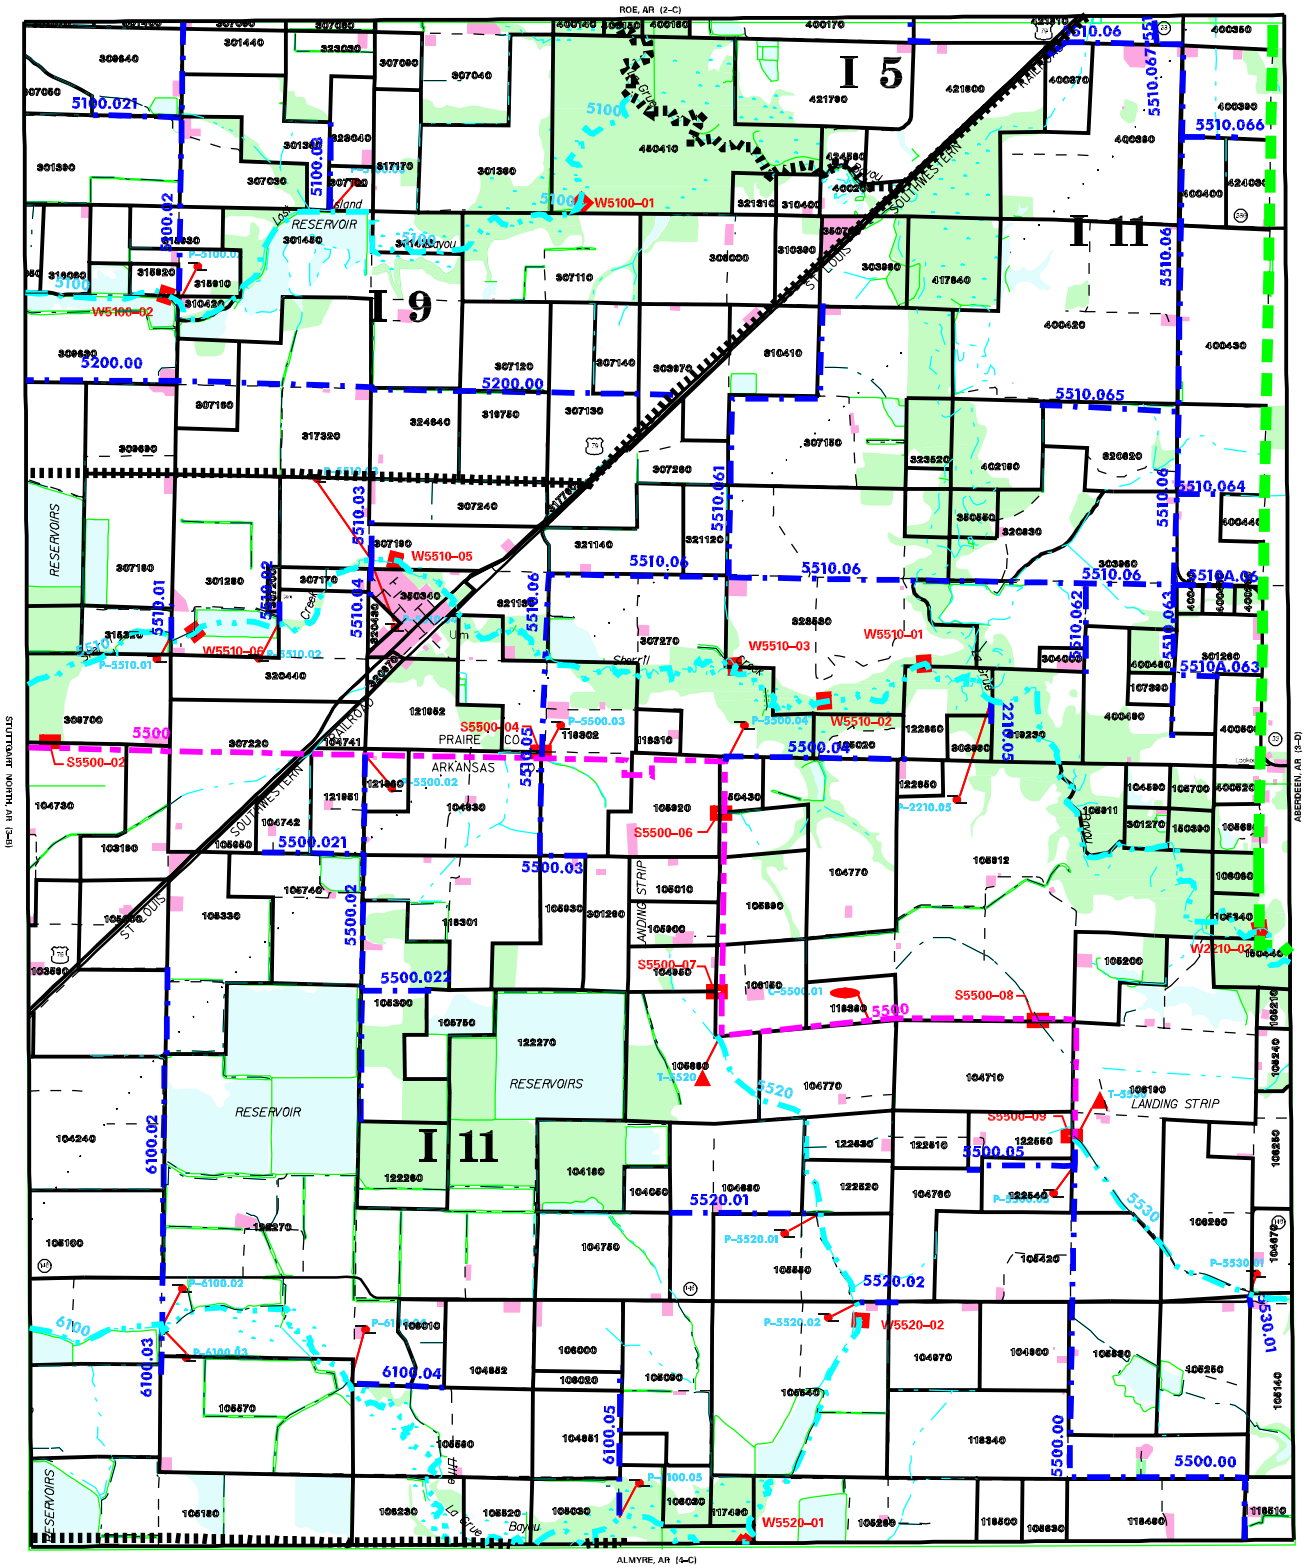

US Army Corps of Engineers
Memphis District

LEGEND

DEMONSTRATION PROJECT BOUNDARY
NEW CANAL
EXISTING CHANNEL
PIPELINE
ITEM BOUNDARIES

HYDRAULIC STRUCTURES

PUMP TURNOUT CHECK WASTEWAY WEIR SIPHON

SCALE 1:24,000

N

ULM, AR (3-C)

PROJECT MAP

UPDATED 12/1/00