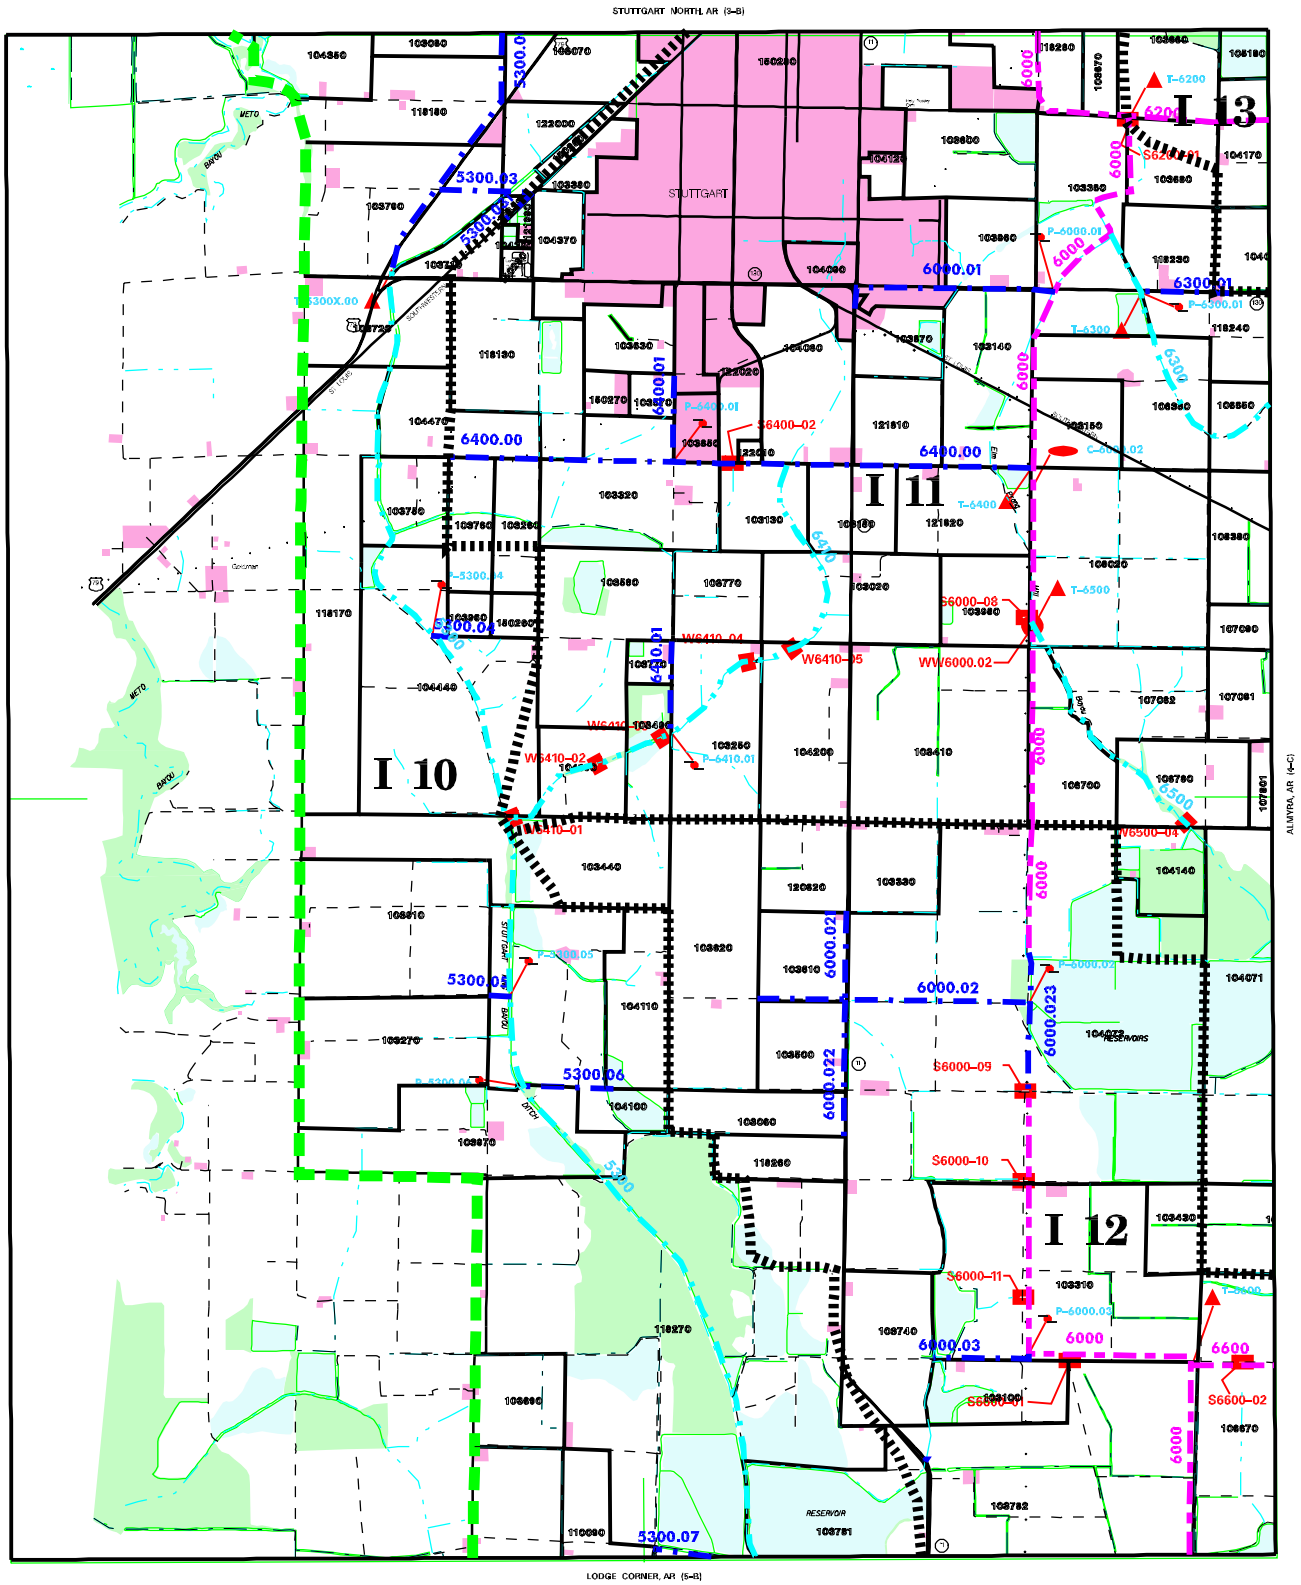

US Army Corps of Engineers
Memphis District

LEGEND

- DEMONSTRATION PROJECT BOUNDARY
- NEW CANAL
- EXISTING CHANNEL
- PIPELINE
- ITEM BOUNDARIES

HYDRAULIC STRUCTURES

PUMP · TURNOUT · CHECK · WASTEWAY · WEIR · SIPHON

SCALE 1:24,000

N

STUTTGART SOUTH, AR (4-B)

PROJECT MAP

UPDATED 12/1/00