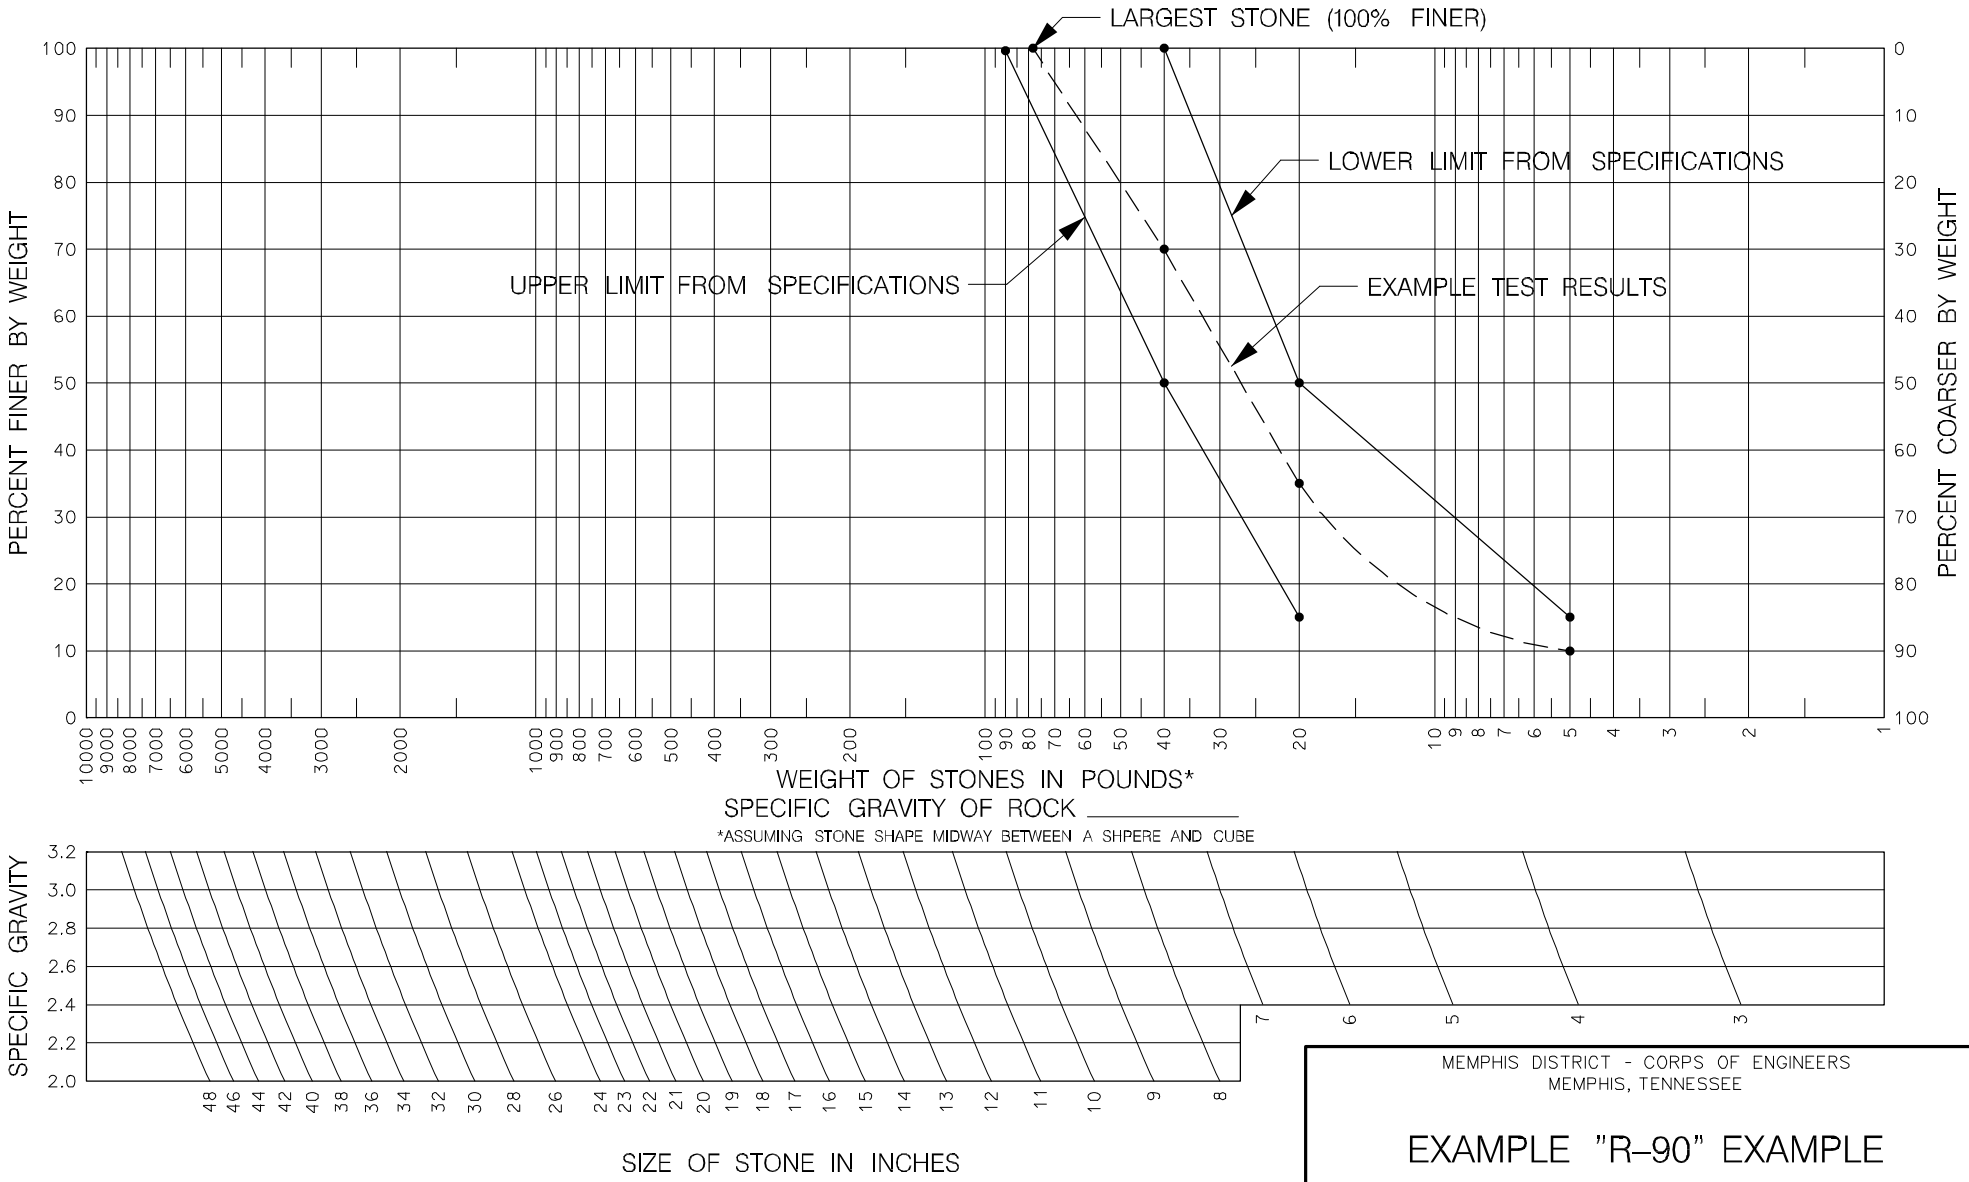

MEMPHIS DISTRICT - CORPS OF ENGINEERS
MEMPHIS, TENNESSEE

EXAMPLE "R-90" EXAMPLE

DACW66-79-C-0005
PROJECT: NEW FRANKLIN DITCH DATE: 24 MAY 79

RIPRAP GRADATION CURVES

PLATE IV

ENG FORM 4055
APR 67