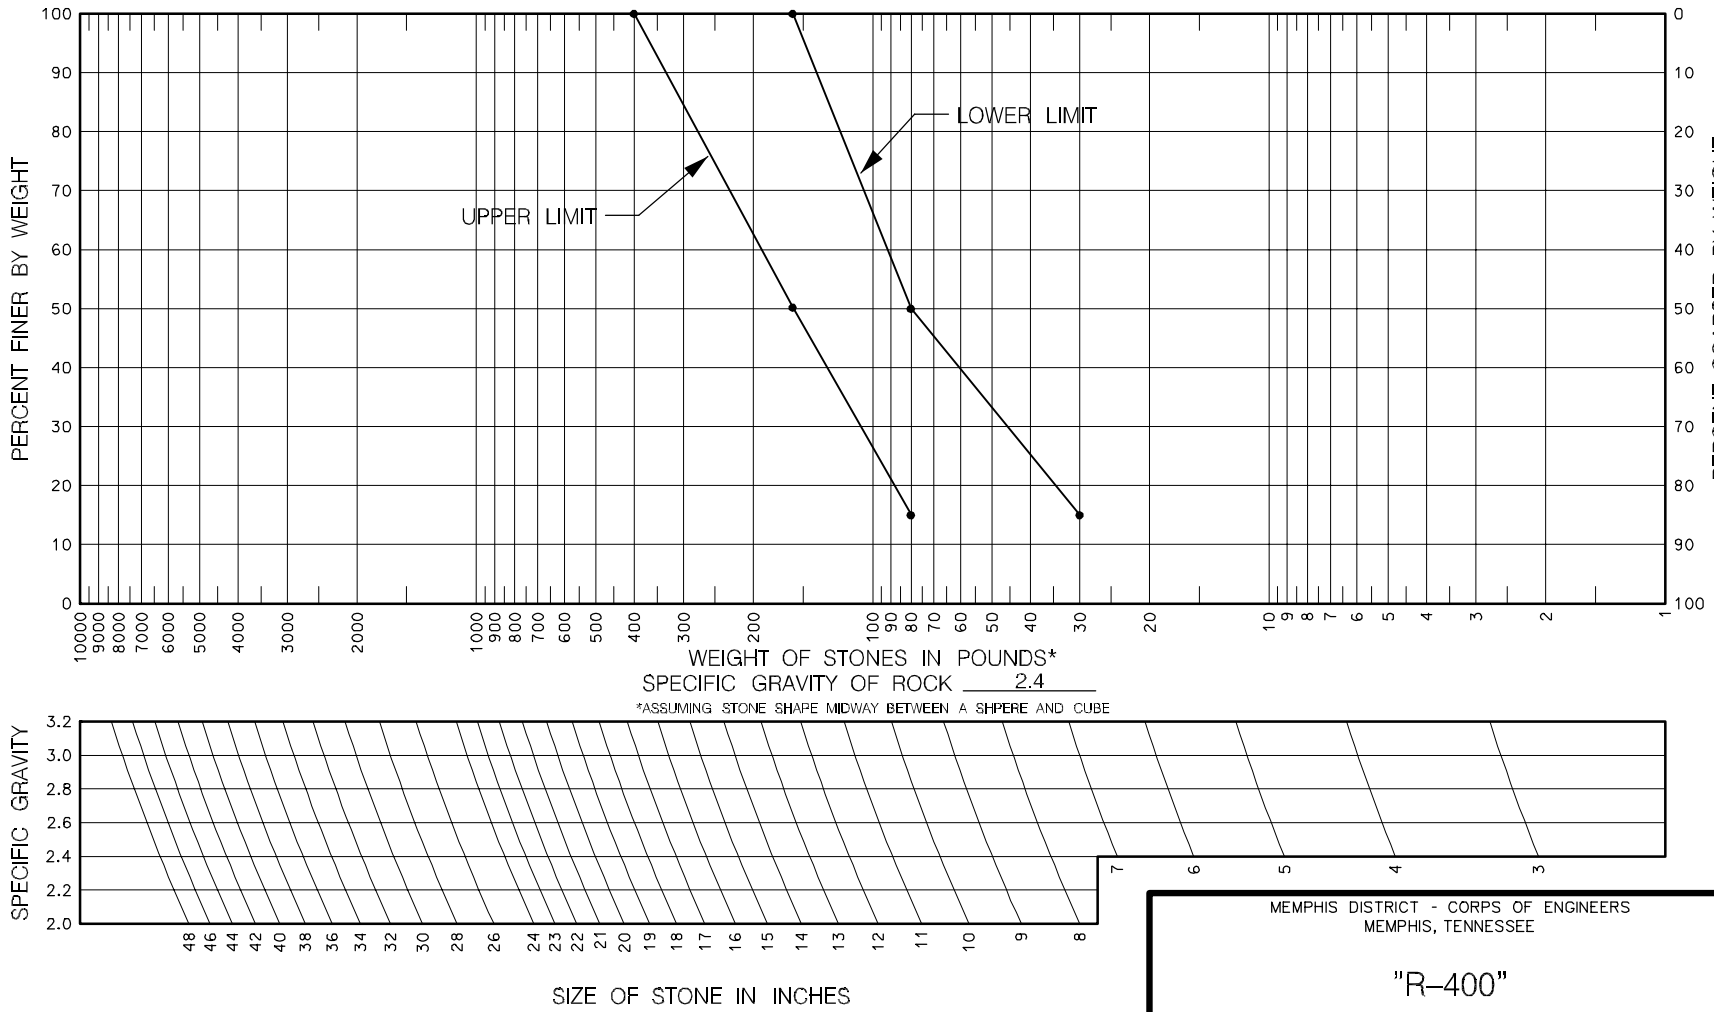

MEMPHIS DISTRICT - CORPS OF ENGINEERS
MEMPHIS, TENNESSEE

"R-400"

PROJECT: _____ DATE: _____

RIPRAP GRADATION CURVES

ENG FORM 4055
APR 67